C6262

PROPOSED SITE PLAN

-WOODLAND MALL-

NORTHWOODS SPORTS & PERFORMING ARTS CENTER, INC.

WOODLAND PROPERTIES LIMITED PARTNERSHIP

O.M.I. CORPORATION

AQUA DEVELOPMENT CORPORATION

WOODLAND CONSTRUCTION CO. OF WOODRUFF

TOWN OF ARBOR VITAE — VILAS COUNTY

NOTE: DESCRIPTION IS PROVIDED ON A SEPERATE SHEET.

BEARINGS ARE BASED ON THE SECTION LINE WHICH BEARS S89°-57'-37"E AS USED IN A PREVIOUS SURVEY.

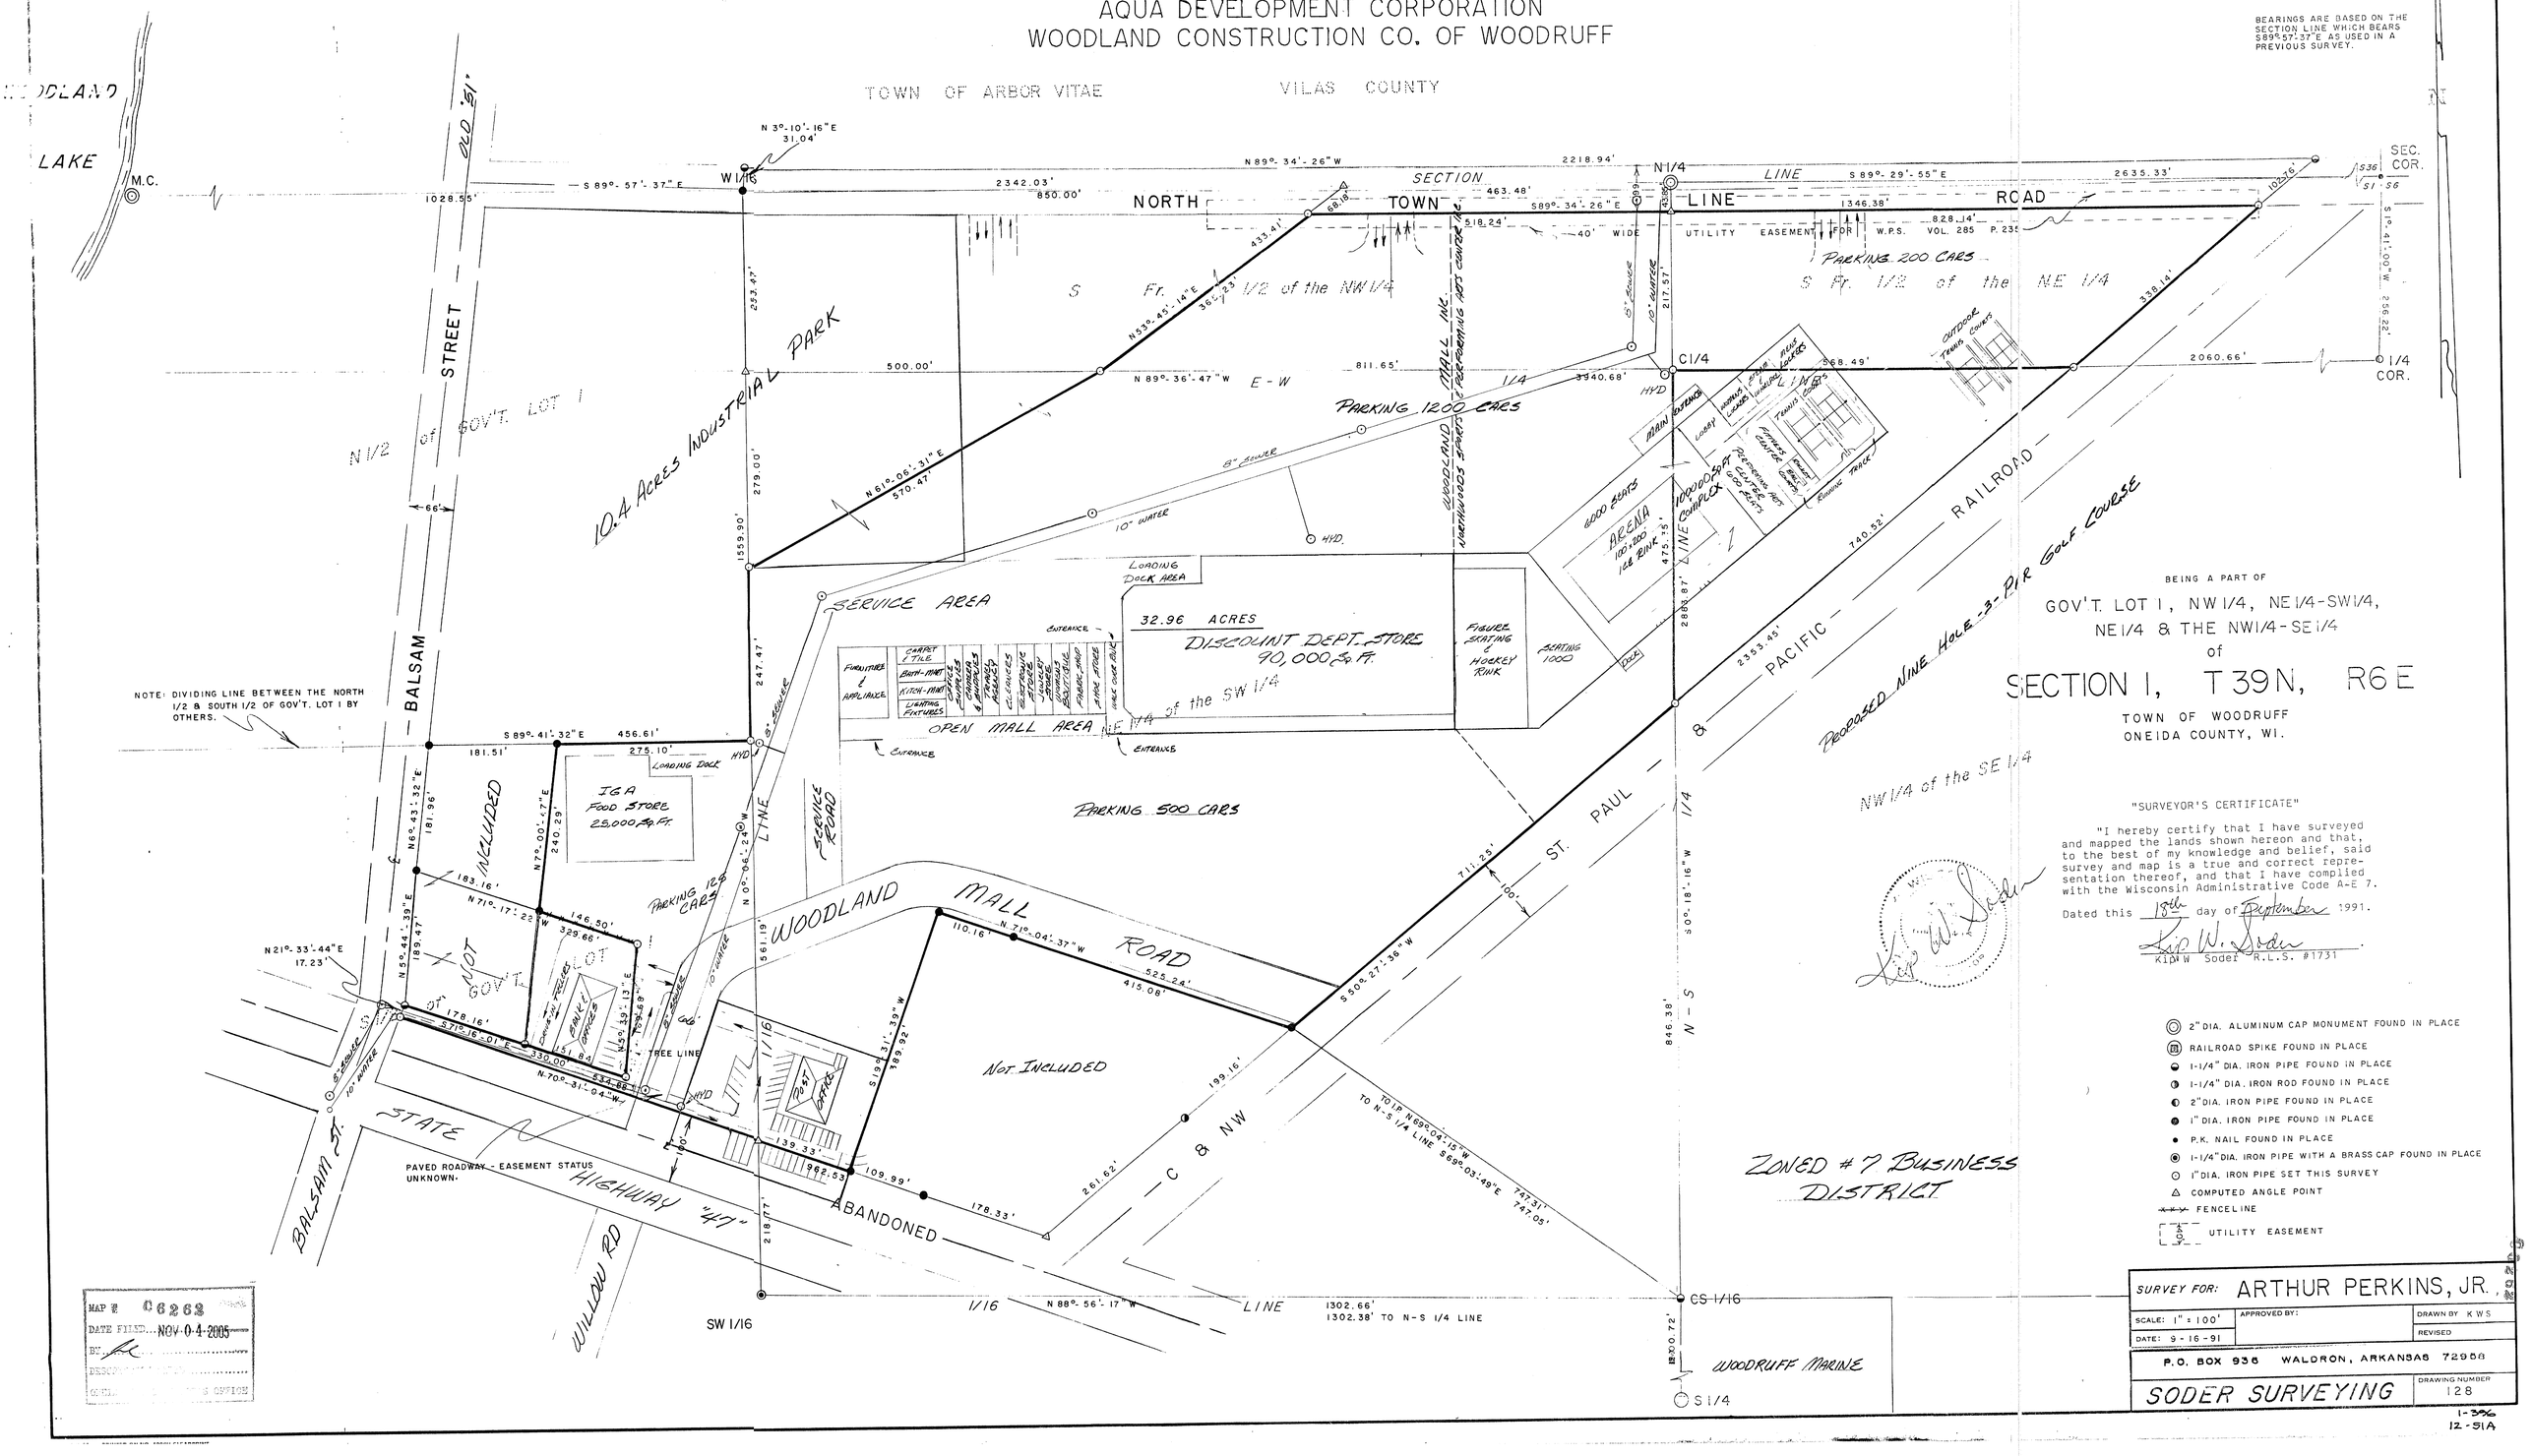

BEING A PART OF

GOV'T. LOT 1, NW1/4, NE1/4-SW1/4, NE1/4 & THE NW1/4-SE1/4

of

SECTION 1, T 39 N, R 6 E

TOWN OF WOODRUFF

ONEIDA COUNTY, WI.

NW1/4 of the SE 1/4

"SURVEYOR'S CERTIFICATE"

"I hereby certify that I have surveyed and mapped the lands shown hereon and that, to the best of my knowledge and belief, said survey and map is a true and correct representation thereof, and that I have complied with the Wisconsin Administrative Code A-E 7.

Dated this 19th day of September 1991.

Kim W. Soder

KIM W Soder R.L.S. #1731

- ◎ 2" DIA. ALUMINUM CAP MONUMENT FOUND IN PLACE
- Ⓡ RAILROAD SPIKE FOUND IN PLACE
- ◒ 1-1/4" DIA. IRON PIPE FOUND IN PLACE
- ◑ 1-1/4" DIA. IRON ROD FOUND IN PLACE
- ◐ 2" DIA. IRON PIPE FOUND IN PLACE
- ◍ 1" DIA. IRON PIPE FOUND IN PLACE
- • P.K. NAIL FOUND IN PLACE
- ◉ 1-1/4" DIA. IRON PIPE WITH A BRASS CAP FOUND IN PLACE
- ⊙ 1" DIA. IRON PIPE SET THIS SURVEY
- △ COMPUTED ANGLE POINT
- FENCELINE
- UTILITY EASEMENT

SURVEY FOR: ARTHUR PERKINS, JR.		
SCALE: 1" = 100'	APPROVED BY:	DRAWN BY K.W.S.
DATE: 9-16-91		REVISED
P.O. BOX 936 WALDRON, ARKANSAS 72958		
SODER SURVEYING		DRAWING NUMBER 128

MAP # C6262
DATE FILED NOV-04-2005
BY
DESCRIPTION
REGISTER OF DEEDS

1-356
12-51A