REVISION DATE	ROUTE	COUNTY	DATE	R/W PROJECT NUMBER	SHEET NUMBER
10/22/01 NC 01/03/02 NC 01/17/02 NC	CTH J	ONEIDA	8/03/01	FEDERAL PROJECT NUMBER	4.16
	SCALE IN FEET 0 20 40			WisDOT ID: 9455-01-70	

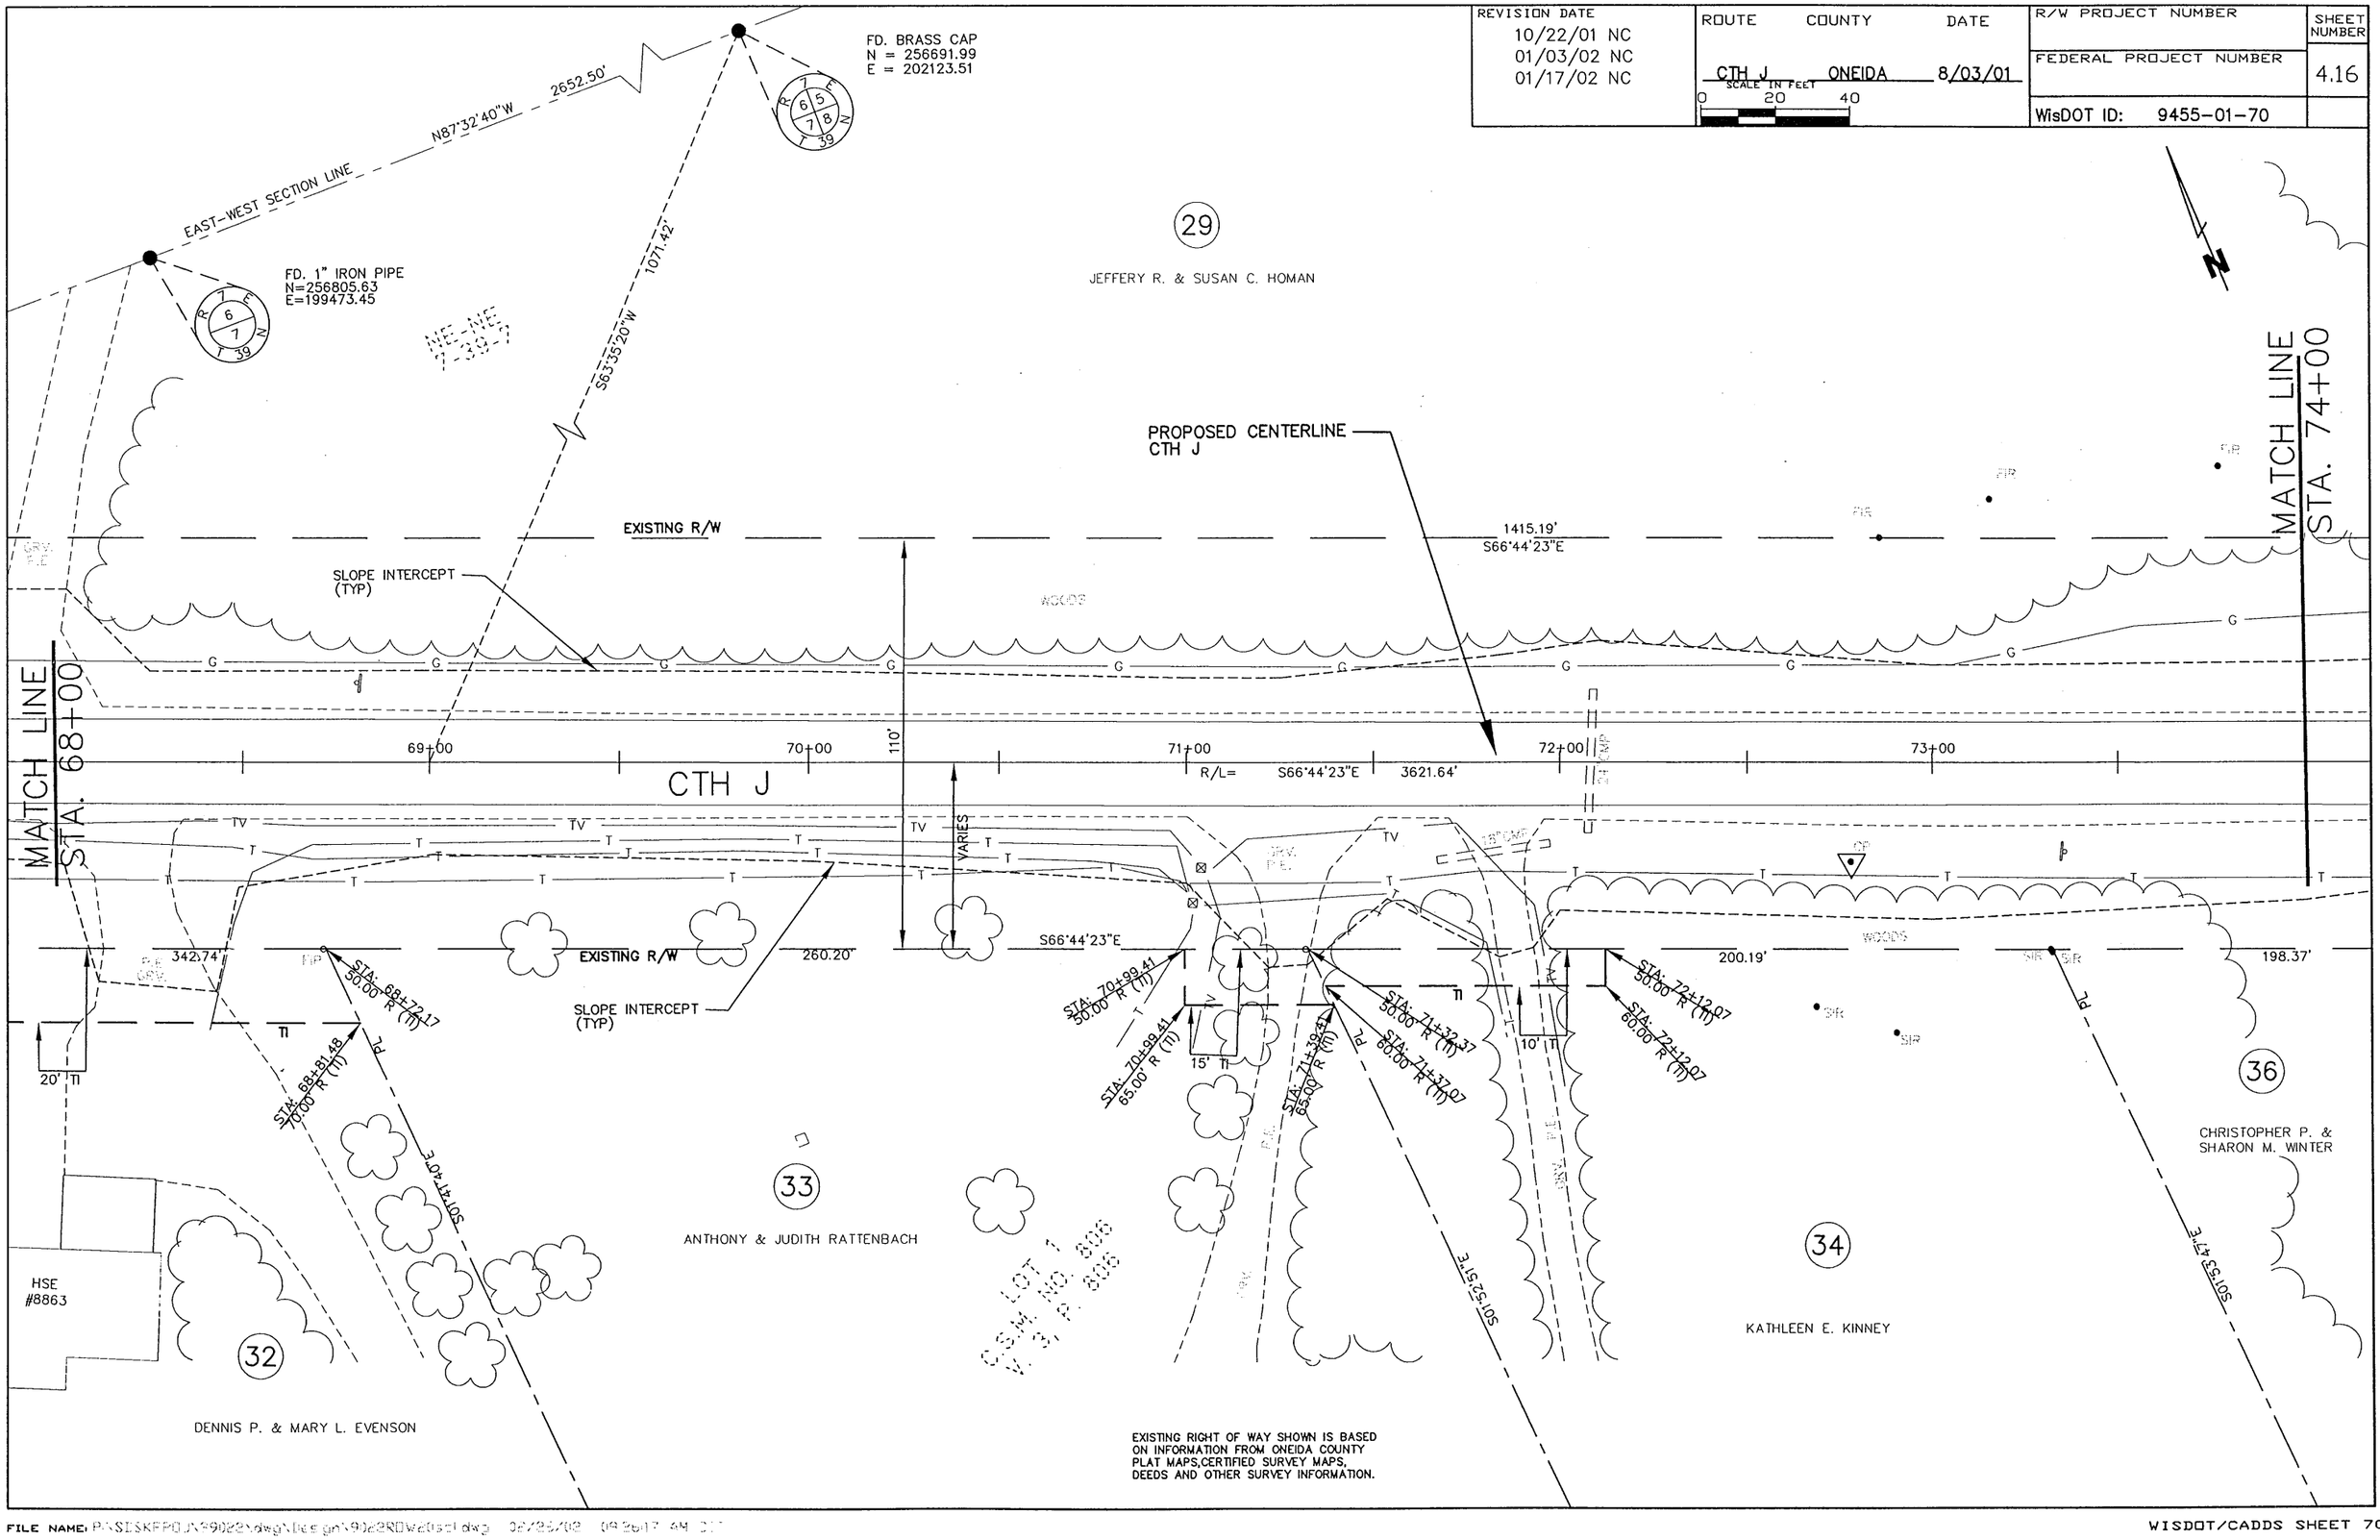

PLOT NAME: PLTNAME.PLT PLOT SCALE: PLOTSCALE REV. DATE: REVISIONDATE ORIGINATOR: ORIGINATOR

FILE NAME: P:\SISKEPOU\9902\dwg\lic sgn\9202RDwadsc1.dwg 02/25/02 09:26:17 AM CT

WISDOT/CADDS SHEET 70