PROJECT NO. T 05-4(17) AUX. 1.1
43.1-5.4-21.17 AUX. 1.1

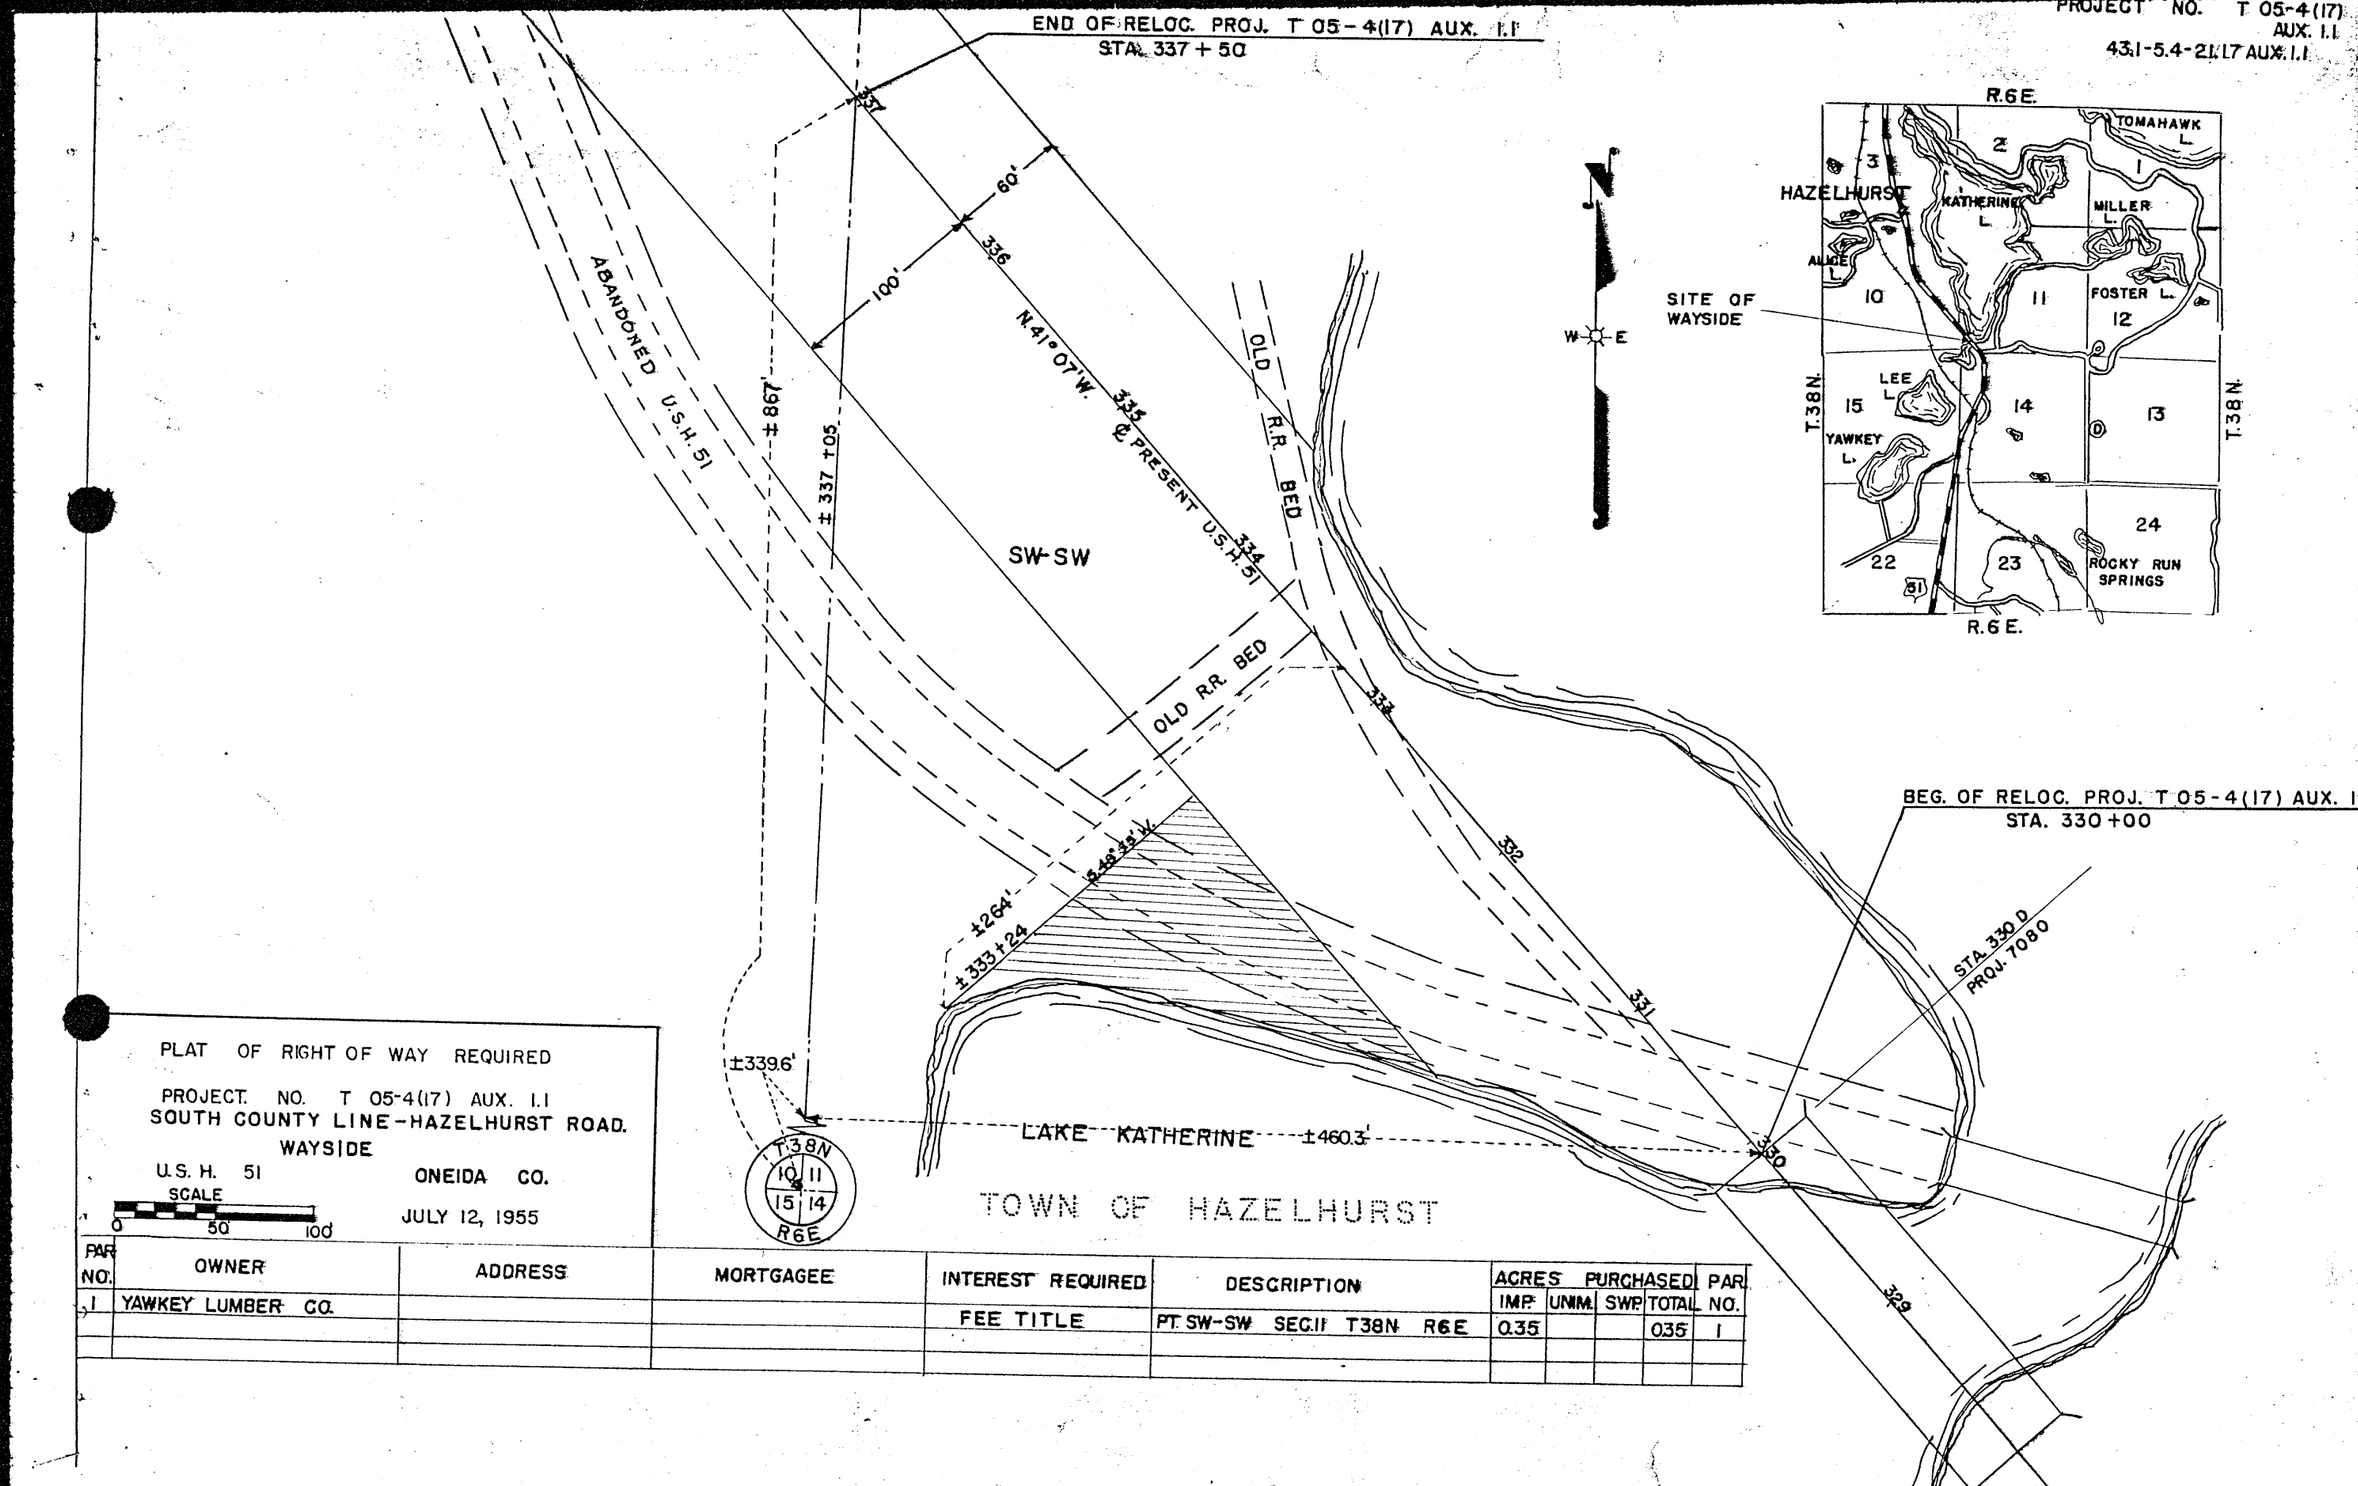

PLAT OF RIGHT OF WAY REQUIRED

PROJECT. NO. T 05-4(17) AUX. 1.1
SOUTH COUNTY LINE-HAZELHURST ROAD.
WAYSIDE

U.S.H. 51 ONEIDA CO.

SCALE 0 50 100

JULY 12, 1955

PAR NO.	OWNER	ADDRESS	MORTGAGEE	INTEREST REQUIRED	DESCRIPTION	ACRES PURCHASED IMP.	UNIM.	SWP.	TOTAL	PAR. NO.
1	YAWKEY LUMBER CO.			FEE TITLE	PT. SW-SW SEC.11 T38N R6E	0.35			0.35	1