Township No. 36 N. Range No. 9 East of the 4th Mer.

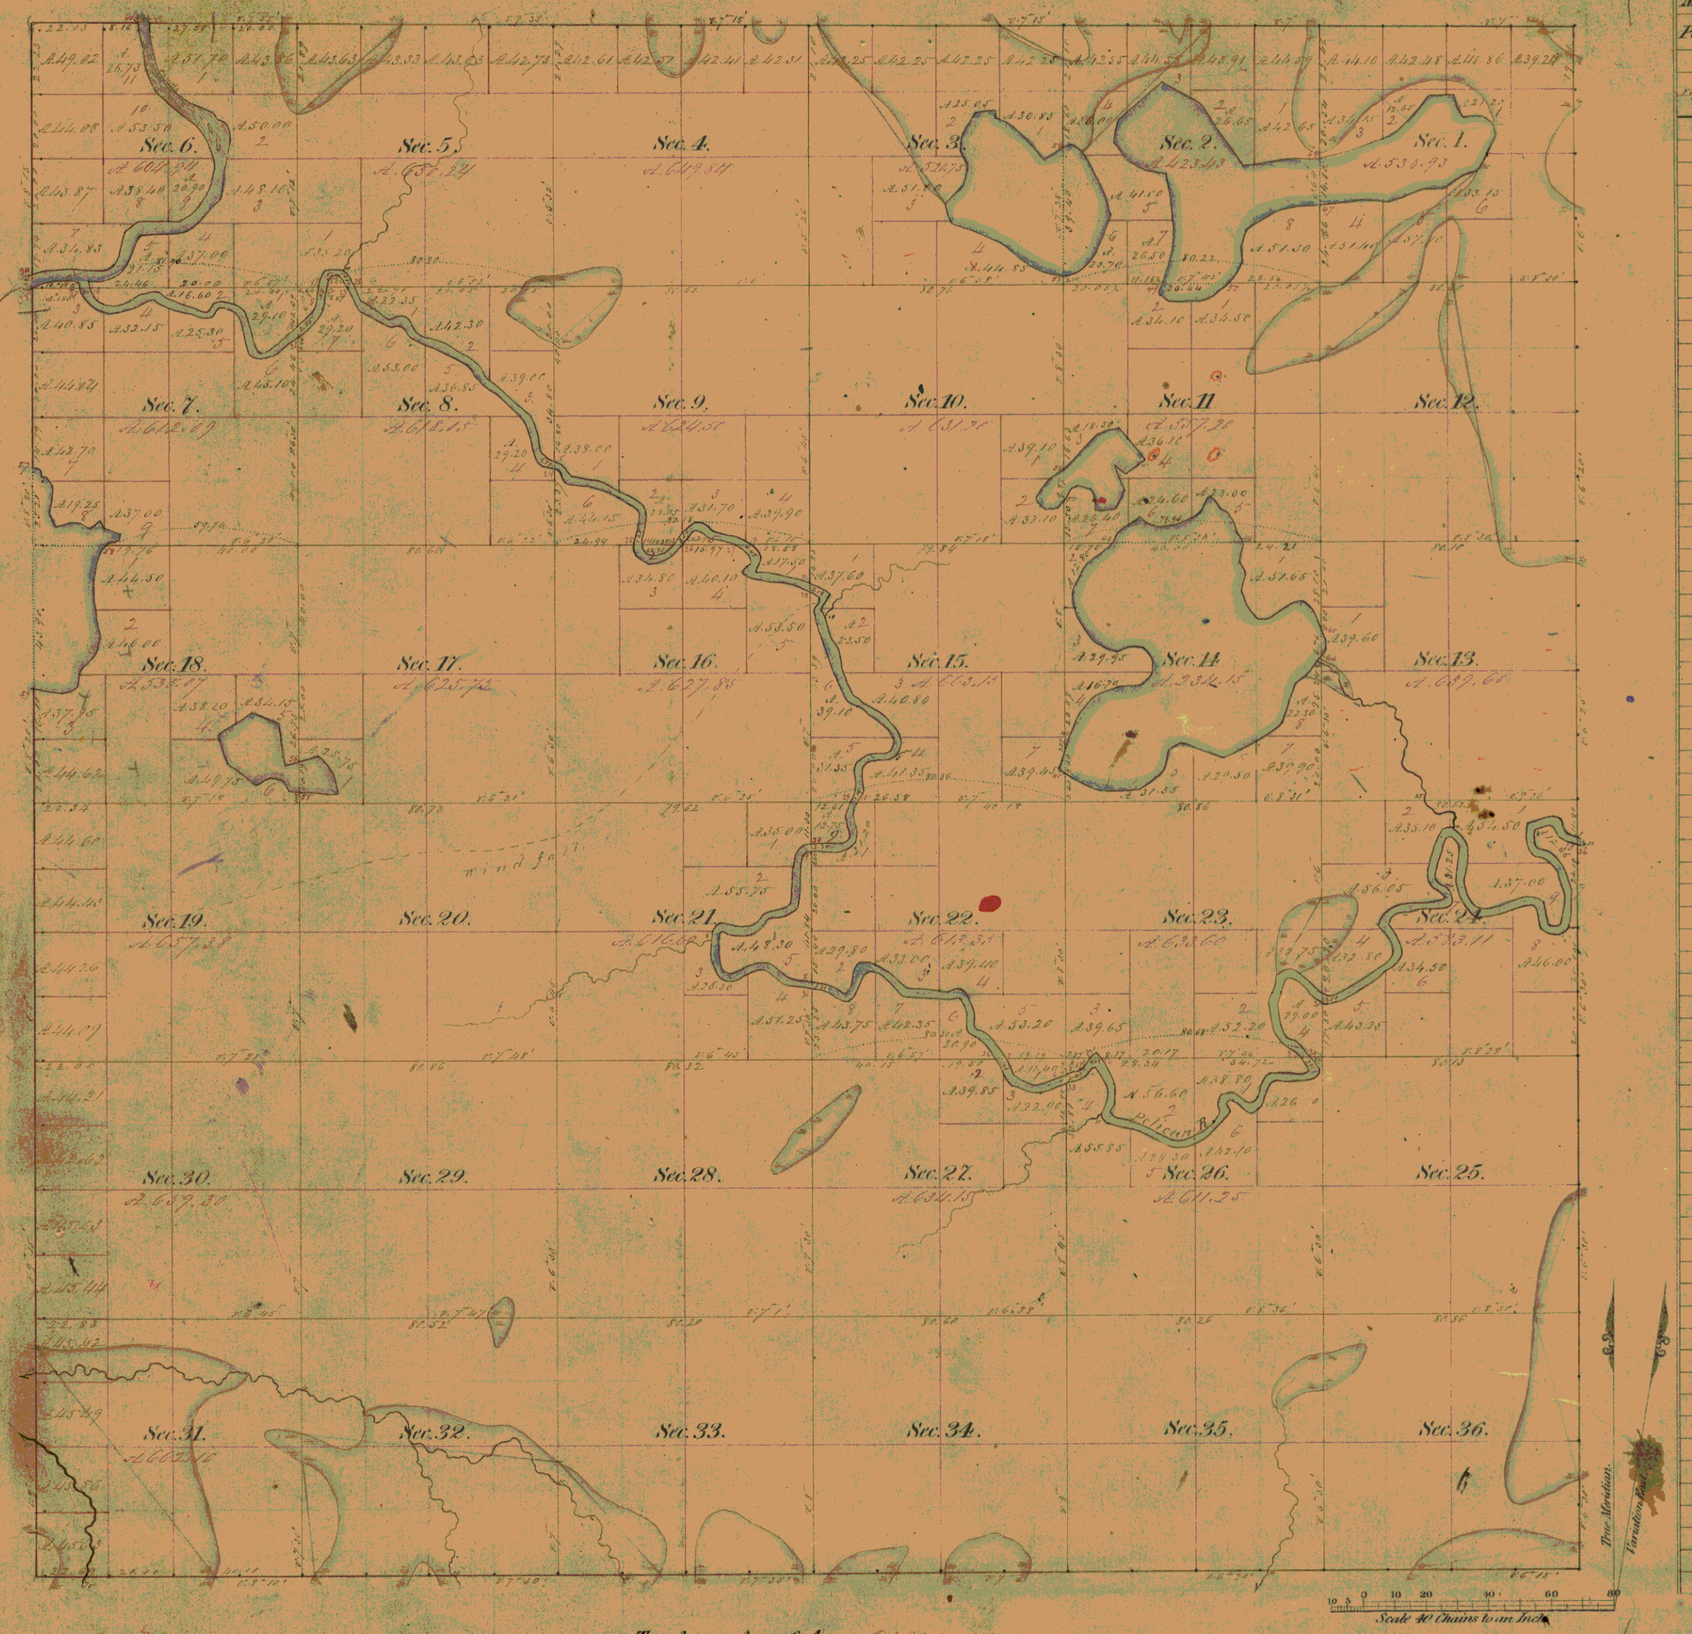

Total number of Acres 21852.38

Surveys Designated.	By Whom Surveyed	Date of Contract.	Amount of Surveys M.	Ch.s	Lks	When Surveyed.	When Charged in the Sur.r Gen.l Acc.t
Township lines.	H. C. Sellers	May 13th 1859	24	6	26	July 1859	
Subdivisions.	Jno. C. Dougherty	June 8th 1853	101	31	99	July & Aug. 1860	

Meanders of Wisconsin & Pelican Rivers & Lakes.

Posts	Courses	Ch.s	Lks	Posts	Courses	Ch.s	Lks	Posts	Courses	Ch.s	Lks
Pelican River; right bk. down Stream.					S. 36 E.	2	00		N. 46 W.	2	50
					S. 27 E.	7	00		N. 89 W.	5	00
					S. 62 E.	3	50		S. 37 W.	2	00
1	N. 75 W.	1	00		S. 53 E.	3	50		S. 73 W.	3	50
	N. 37 W.	1	50						S. 19 E.	1	00
	N. 13 W.	3	00	3	S. 55 E.	3	00		S. 27 W.	4	50
	N. 53 W.	3	00		S. 33 E.	1	00		N. 69 W.	3	00
	S. 77 W.	2	50		S. 11 E.	1	00		N. 44 W.	3	50
	S. 85 W.	3	50		S. 80 W.	1	50		N. 78 W.	2	50
	S. 71 W.	2	00		N. 87 W.	11	50		N. 88 W.	3	15
	S. 5 W.	7	50		S. 55 W.	2	50				
	S. 1 W.	3	00		S. 11 W.	1	50	8	N. 80 W.	5	00
	S. 45 E.	3	00		S. 28 W.	3	50		N. 74 W.	3	50
	S. 70 E.	5	00		South	2	50		N. 39 W.	4	00
	S. 52 E.	2	00		S. 25 W.	2	00		N. 65 W.	3	50
	S. 9 W.	1	50		S. 78 W.	2	00		N. 84 W.	4	00
	S. 38 E.	4	50		N. 36 W.	2	00		S. 65 W.	6	00
	S. 21 E.	2	00		N. 37 W.	2	00		N. 77 W.	3	00
	S. 4 W.	8	00		N. 81 W.	3	00		N. 18 W.	3	50
	S. 78 W.	2	00		S. 75 W.	2	50		N. 21 W.	1	50
	S. 81 W.	2	50		S. 19 W.	2	00		N. 3 W.	3	50
	N. 22 W.	3	00		S. 26 E.	2	00		N. 11 E.	2	50
	N. 12 W.	4	50		S. 44 W.	4	00		N. 76 E.	1	00
	N. 62 W.	1	50		S. 50 W.	3	50		S. 63 E.	2	00
	West	2	00		S. 64 W.	5	00		N. 87 E.	3	00
	S. 86 W.	3	50		S. 65 W.	3	50		N. 85 E.	3	50
	N. 74 W.	2	00		N. 86 W.	4	00		N. 68 E.	3	00
	S. 59 W.	3	00		N. 68 W.	2	00		N. 56 E.	4	00
	S. 76 W.	3	50		N. 23 W.	2	50		N. 16 E.	1	50
	S. 66 W.	2	00		N. 67 W.	2	50		N. 62 E.	2	50
	S. 80 W.	3	50		N. 59 W.	3	00		N. 70 E.	2	00
	N. 68 W.	2	00		N. 65 W.	2	50		N. 74 E.	5	50
	N. 48 W.	2	50		N. 88 W.	4	50		N. 8 W.	6	50
	N. 39 W.	2	50		West	2	50		N. 5 E.	4	00
	N. 13 E.	2	00		N. 46 W.	3	50		N. 5 W.	1	50
	N. 12 E.	3	00		N. 33 W.	2	50		N. 12 E.	2	00
	N. 9 E.	1	50		N. 13 E.	2	00		N. 15 E.	4	00
	N. 1 E.	7	00		N. 36 W.	4	50		N. 76 E.	2	50
	N. 7 W.	4	50		N. 28 W.	9	50				
	N. 47 W.	4	00					9	N. 55 E.	4	50
	S. 72 W.	4	00	4	N. 60 W.	2	50		S. 87 E.	5	00
	S. 18 W.	4	00		S. 42 W.	2	00		N. 67 E.	2	50
	S. 8 W.	2	00						N. 55 E.	2	00
	S. 36 W.	5	00	5	S. 18 W.	3	00		N. 24 E.	2	50
	S. 5 W.	8	00		S. 37 W.	1	00		N. 5 W.	2	50
	S. 45 E.	2	00		S. 85 W.	5	00		N. 32 W.	3	50
	S. 83 E.	5	00						North	3	00
	S. 12 W.	1	50	6	S. 70 W.	6	50				
	N. 85 W.	5	00		S. 64 W.	2	00	10	N. 38 E.	1	50
	S. 69 W.	3	50		S. 70 W.	1	50		N. 36 E.	3	00
	N. 88 W.	3	50		N. 70 W.	6	00		N. 1 E.	5	50
	S. 89 W.	4	50		N. 51 W.	3	50		N. 18 E.	2	50
	S. 67 W.	2	00		N. 23 W.	4	50		N. 54 E.	2	00
	S. 33 W.	5	00						N. 80 E.	3	50
	S. 23 E.	10	50	7	N. 23 W.	1	50		N. 75 E.	3	50
	S. 37 W.	2	50		N. 54 W.	3	50		N. 60 E.	4	00
	S. 54 W.	6	00		N. 39 W.	6	50		N. 22 E.	3	00
	S. 63 W.	18	00		N. 76 W.	2	50		N. 13 E.	3	50
	N. 86 W.	1	50		N. 1 W.	4	50		N. 24 W.	4	00
					N. 32 W.	4	00		N. 63 W.	2	50
2	N. 57 W.	4	50		N. 22 W.	4	50		N. 32 W.	2	00
	N. 32 W.	2	00		N. 83 W.	1	50		N. 69 W.	5	00
	S. 74 W.	2	50		S. 68 W.	3	50		N. 35 W.	1	50
	S. 37 W.	2	50		N. 84 W.	6	00		N. 61 W.	2	00
	S. 8 W.	2	50		N. 87 W.	5	50		N. 31 W.	1	50
	S. 40 W.	3	00		N. 62 W.	2	50		N. 73 W.	3	00
	S. 40 W.	2	00		N. 21 W.	3	50		N. 22 W.	2	50
	S. 9 E.	7	00		N. 59 W.	6	50		N. 30 W.	3	50

The above Map of Township No. 36 North of Range No. 9 East of the 4th Principal Meridian State of Wisconsin is strictly conformable to the field notes of the survey thereof on file in this Office which have been examined and approved.

Surveyor Generals Office
Madison March 31st 1864

Henry A. Reed
Sur.r Gen.l