MAP # A1526
DATE FILED JUL 18 2005.
BY
DESC
ONEIDA CO SURVEYOR'S OFFICE

- PLAT OF SURVEY -

LANDS BEING LOCATED IN PART OF THE SE 1/4 OF THE SW 1/4, SECTION 3, TOWNSHIP 37 NORTH, RANGE 9 EAST, TOWN OF PINE LAKE, ONEIDA COUNTY, WISCONSIN

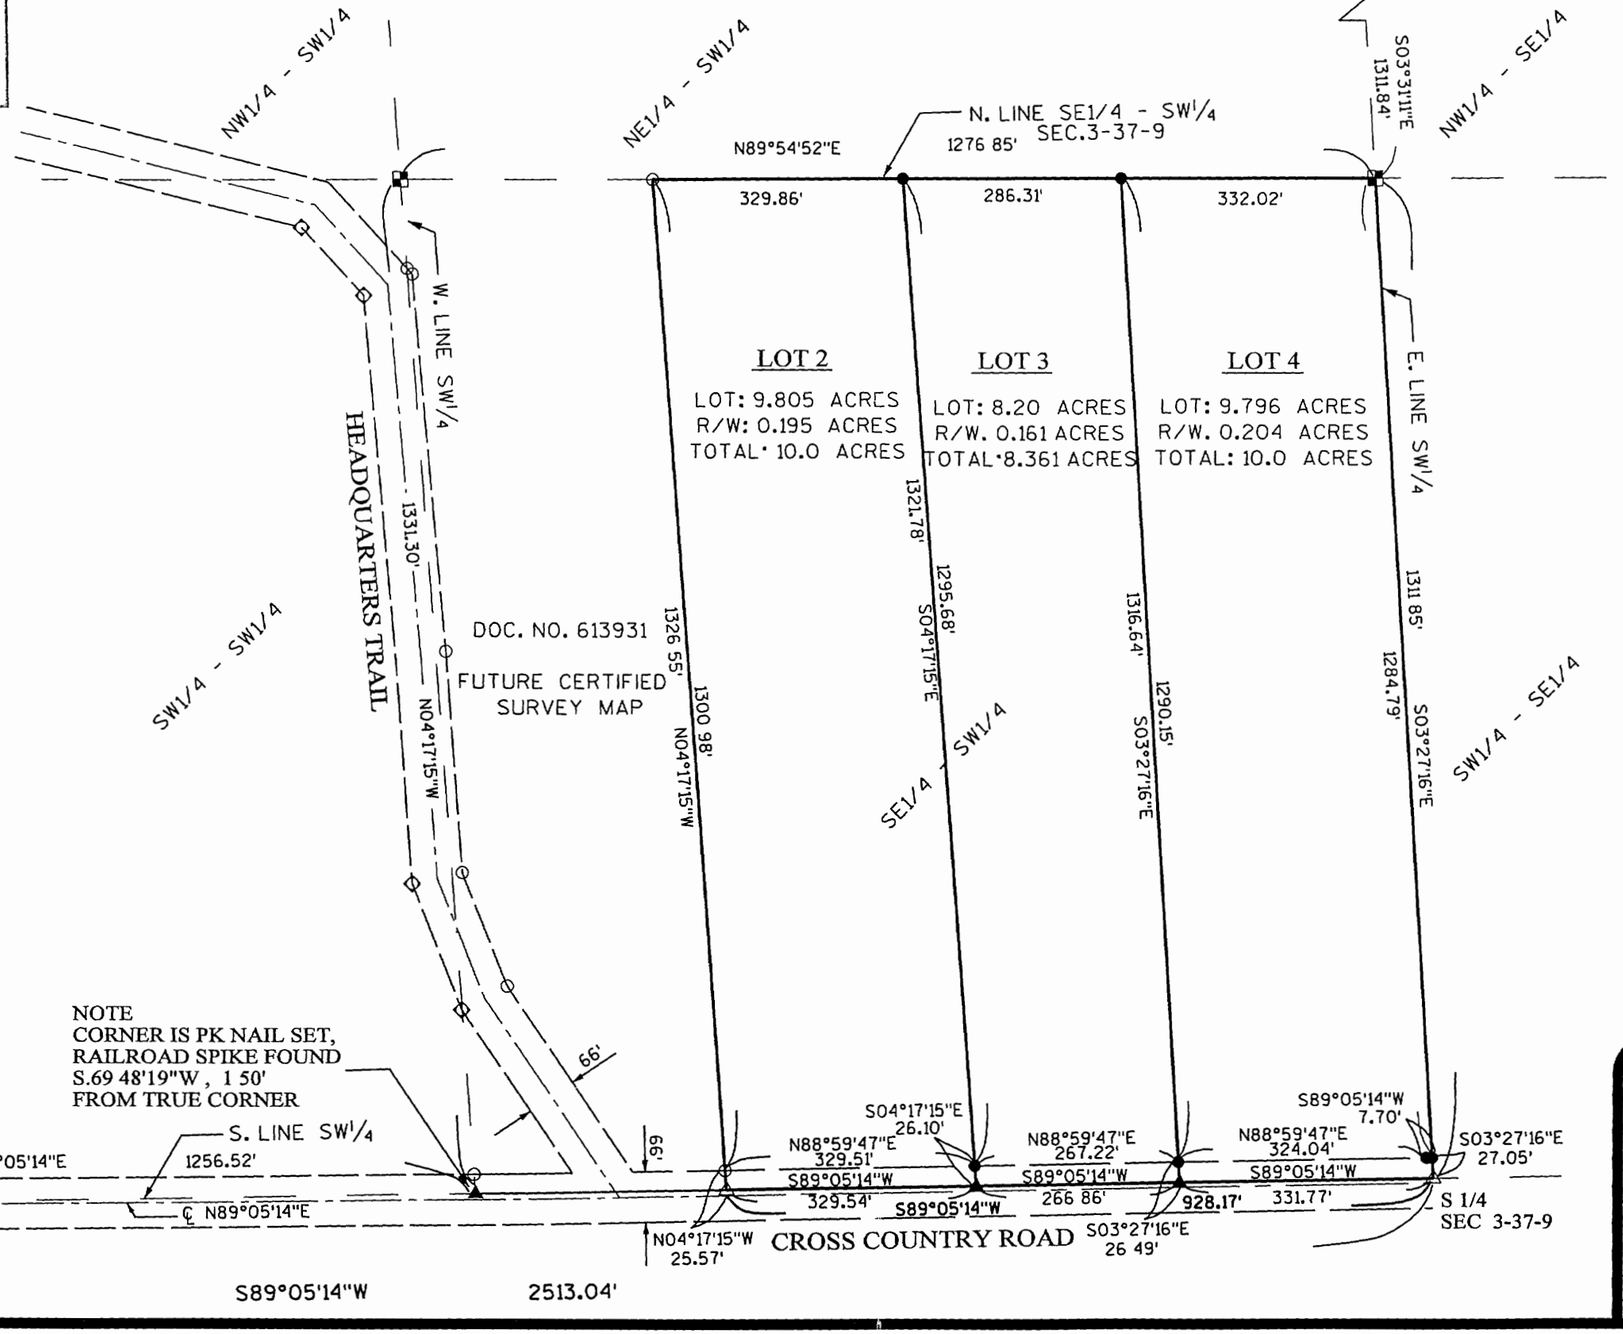

ALL BEARINGS ARE REFERENCED TO ASSUMED N89°05'14"E ALONG S. LINE, SW 1/4, SEC. 3, T 37N , R.9E

LEGEND

- ● 3/4" X 24" IRON ROD, SET
- ◇ 1" DIA. IRON PIPE, FOUND
- ⊕ CAST ALUM MON, FOUND
- ⊘ RAILROAD SPIKE, FOUND
- ▣ 4" SQUARE BRASS TABLET, FOUND
- ▪ 2" SQUARE BRASS TABLET, FOUND
- ▲ PK NAIL, SET
- △ PK NAIL, FOUND

WISCONSIN
EUGENE C UTTECH
S-1451
RHINELANDER, WI
LAND SURVEYOR
5.19.05

I, EUGENE C. UTTECH, REGISTERED LAND SURVEYOR OF THE STATE OF WISCONSIN DO HEREBY CERTIFY THIS IS TRUE AND CORRECT TO THE BEST OF MY KNOWLEDGE AND BELIEF.

200 0 200
SCALE IN FEET

PLAT OF SURVEY

CLIENT:

FRED HAGENY

MSA PROFESSIONAL SERVICES
TRANSPORTATION MUNICIPAL DEVELOPMENT ENVIRONMENTAL
1835 N. Stevens St. Rhinelander, WI 54501
715-362-3244 1-800-844-7854 Fax: 715-362-4116

DRAWN BY	SJZ	DATE	5-18-2005
CHECKED BY	ECU	SCALE	1"=200'

SHEET 1 of 1
FILE NO. 980613 11X17

A1526