A1702

Lot 18
Of the Plat of
Ta-He-Tee Beach Colony
Being a Part of
Gov't. Lot 3, Section 13
T 39 N, R 8 E
Township of Newbold
Oneida County, Wisconsin

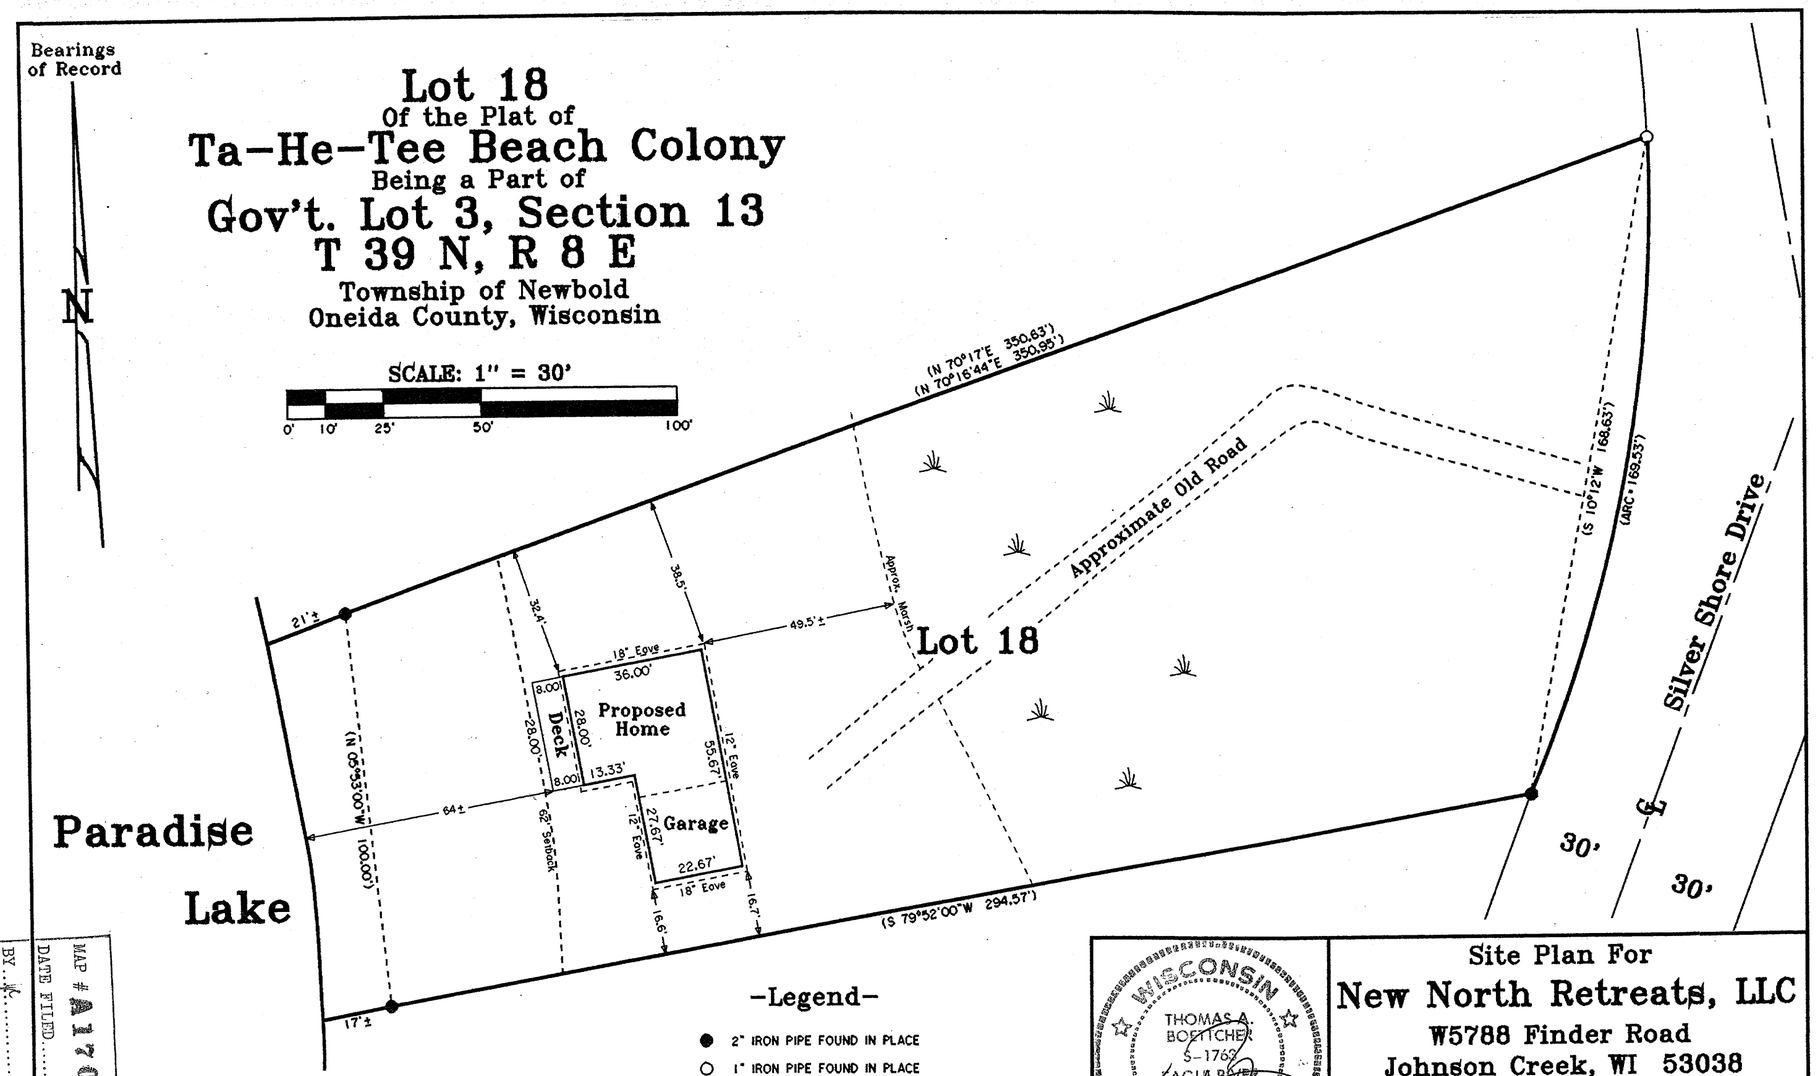

WISCONSIN
THOMAS A. BOETTCHER
S-1762
EAGLE RIVER WIS.
LAND SURVEYOR

Site Plan For
New North Retreats, LLC
W5788 Finder Road
Johnson Creek, WI 53038

SCALE 1" = 30' DATE 11-01-2005 DWN. BY. S.M.W.

DWG. NO. E2876

Eagle Landmark Surveying, Inc.
EAGLE RIVER, WI

MAP # A1702
DATE FILED DEC 12 2005
BY
DESCRIPTION FILED
ONEIDA CO. SURVEYOR'S OFFICE

A1702