MAP # A 2650
DATE FILED 8-2-12
BY JB
DESCRIPTION FILED
ONEIDA CO. SURVEYOR'S OFFICE

Part of

GOV'T. LOT 2
SECTION 9, T39N, R6E

Town of Minocqua
Oneida County, Wisconsin

WISCONSIN
STUART J. FOLTZ
S-1170
WOODRUFF
WIS.
7/9/2012
LAND SURVEYOR

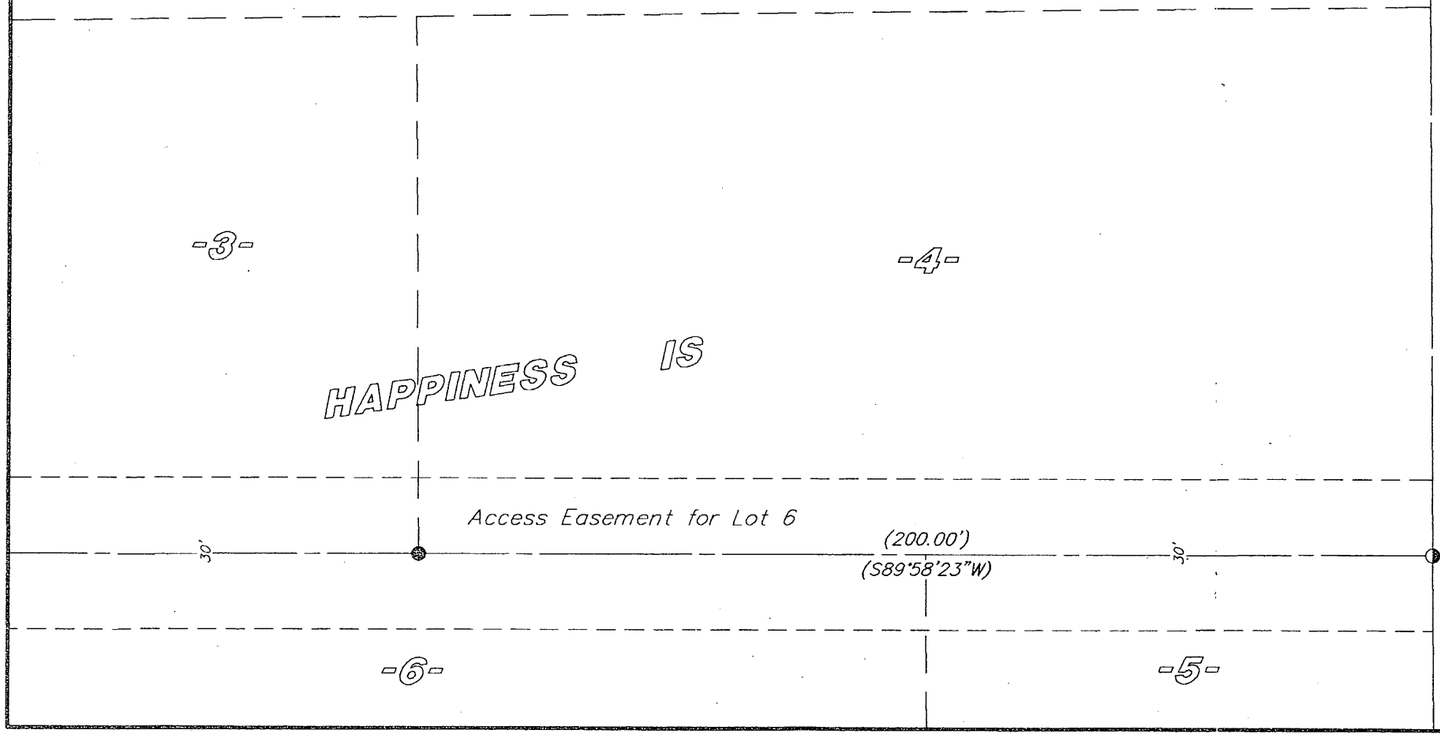

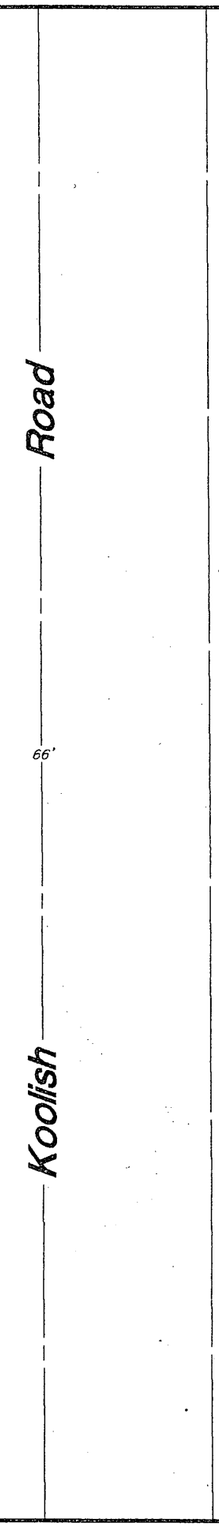

Scale: 1" = 30'

0' 15' 30' 60'

● = 1-1/2" iron pipe found
◑ = 1-1/4" iron pipe found
( ) = previously recorded

NOTE: This survey is not a "property survey" as defined in Chapter A-E 7.02 Wisconsin Administrative Code.
This survey was done by order of Sue Crall.

Foltz and Associates, Inc.
Surveyors Engineers
8612 Highway 51 North, Minocqua, Wisconsin 54548
(715) 356-9485 fax (715) 356-1841

C. Winkler

A 2650