A3040 A3040

Located in the SW 1/4 of the NE 1/4 of Section 33, Township 37 North, Range 7 East Town of Cassian, Oneida County, Wisconsin

MAP # A3040
DATE FILED 7-28-15
BY JB
DESCRIPTION FILED
ONEIDA CO. SURVEYOR'S OFFICE

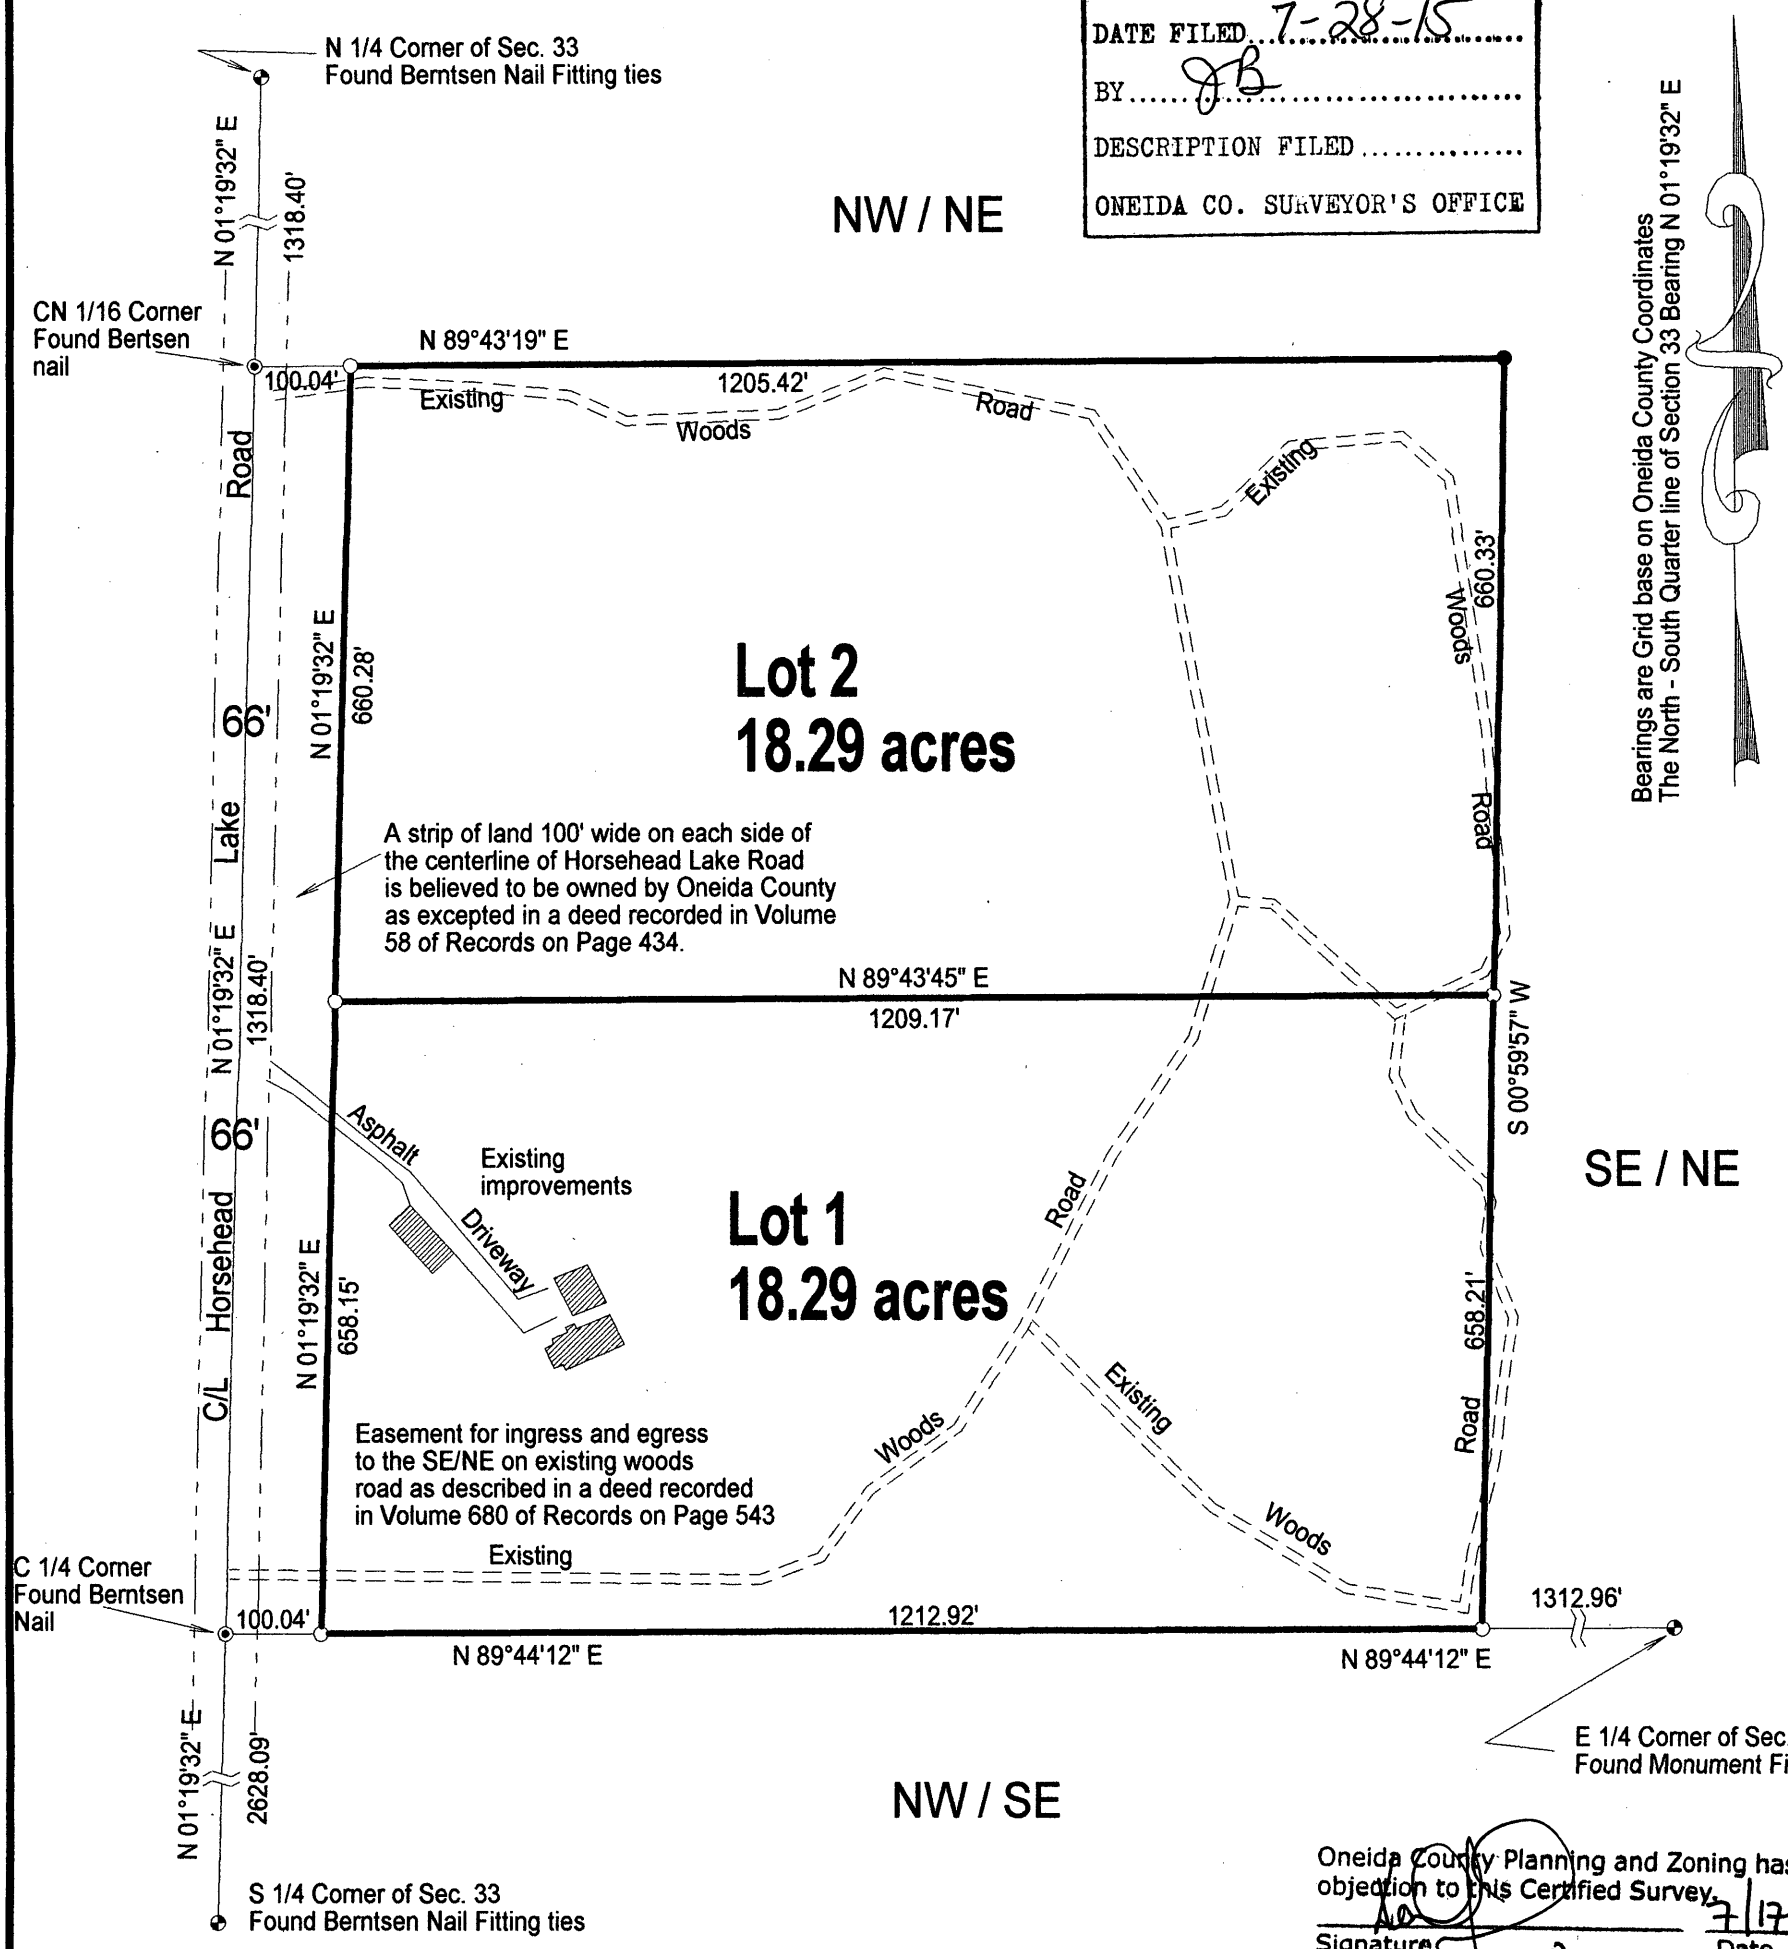

Oneida County Planning and Zoning has no objection to this Certified Survey.
Signature 7/17/2015 Date
Receipt # 15-492

RECEIVED
JUL 16 2015
ONEIDA CO
PLANNING & ZONING

LEGEND

- ○ Set 1" X 24" Iron Pipe Weighing min. 1.13 lb./lin.ft.
- ● Found 1" Iron Pipe
- ⊙ Found Bertsen Survey nail
- ◐ Found PLS Corner Monument as described

SCALE

1" = 200'

0 100 200 300 400

I, Charles L. Oleinik, Professional Land Surveyor in the State of Wisconsin, hereby certify: that I have surveyed, divided and mapped the parcel shown hereon; that said survey and map are correct to the best of my knowledge and belief; that I have complied with the applicable requirements of Chapter A-E 7 of Wisconsin Administrative Code in completion thereof.

Charles L. Oleinik 7-12-2015
Charles L. Oleinik, PLS A3040 Date

WISCONSIN CHARLES L. OLEINIK S-2439 RHINELANDER, WIS. LAND SURVEYOR

NORTH COAST SURVEYING
1715 MELODY LANE
RHINELANDER, WI 54501
715-490-0892
NORTHCOASTSURVEYING.COM

Land Division Survey for:

Kenneth & Renee Hoffmann

Drawing #	Date	Drafted by
15018	July 12, 2015	CLO

A3040