A4337

A4337

PLAT OF SURVEY

Boundary Line Survey Located in the Northeast Quarter of the Southeast Quarter of Section Twenty-six, Township Thirty-seven North, Range Six East, Cassian Township, Oneida County, Wisconsin

MAP # A4337
DATE FILED 5-6-2025
BY CH
DESCRIPTION FILED
ONEIDA CO. SURVEYOR'S OFFICE

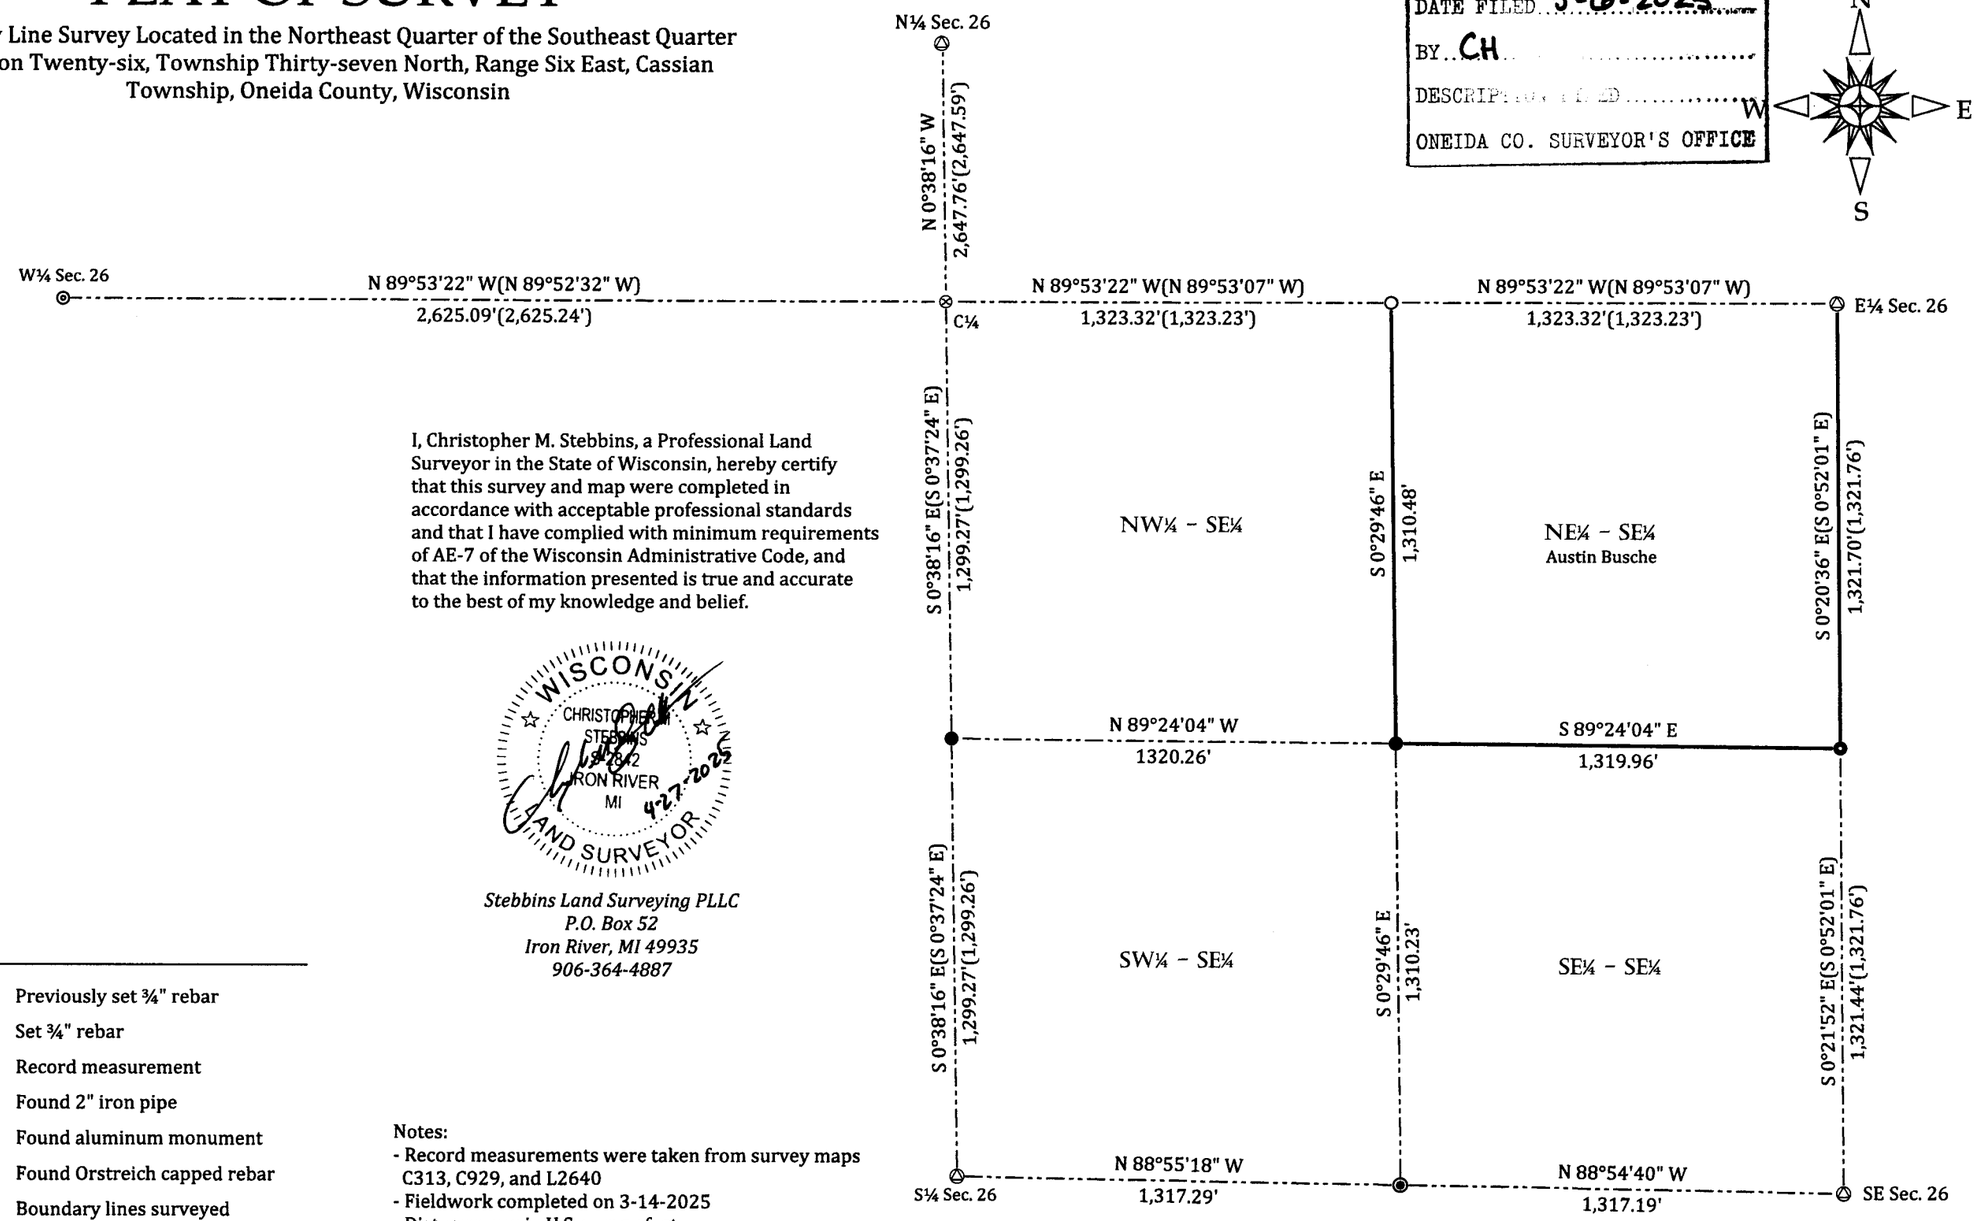

I, Christopher M. Stebbins, a Professional Land Surveyor in the State of Wisconsin, hereby certify that this survey and map were completed in accordance with acceptable professional standards and that I have complied with minimum requirements of AE-7 of the Wisconsin Administrative Code, and that the information presented is true and accurate to the best of my knowledge and belief.

WISCONSIN CHRISTOPHER M STEBBINS S-2842 IRON RIVER MI LAND SURVEYOR 4-27-2025

Stebbins Land Surveying PLLC
P.O. Box 52
Iron River, MI 49935
906-364-4887

LEGEND

- ○ Previously set ¾" rebar
- ● Set ¾" rebar
- ( ) Record measurement
- Found 2" iron pipe
- Found aluminum monument
- Found Orstreich capped rebar
- Boundary lines surveyed
- Found survey nail
- Set magnetic nail

Notes:
- Record measurements were taken from survey maps C313, C929, and L2640
- Fieldwork completed on 3-14-2025
- Distances are in U.S. survey feet
- Bearings based on WISCRS Oneida County Zone

Scale 1"= 450' 0 450' 900'

Project# 25017 Drawn By: Chris Stebbins Survey Prepared For: Austin Busche

A4337

A4337