A4420

LOT 3 BLOCK 2 OF VETERANS FIRST ADDITION TO THE CITY OF RHINELANDER

LOCATED IN GOV'T. LOT 5, SEC. 6, T. 36 N., R. 9 E., ONEIDA COUNTY, WI.

MAP # A4420
DATE FILED 11-18-2025
BY CH
DESCRIPTION
ONEIDA CO. SURVEYOR'S OFFICE

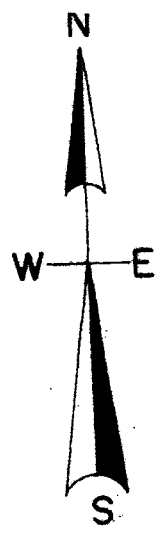

North is referenced to the East line of Block 2 being an assumed bearing of N 0° 02' 37" E.

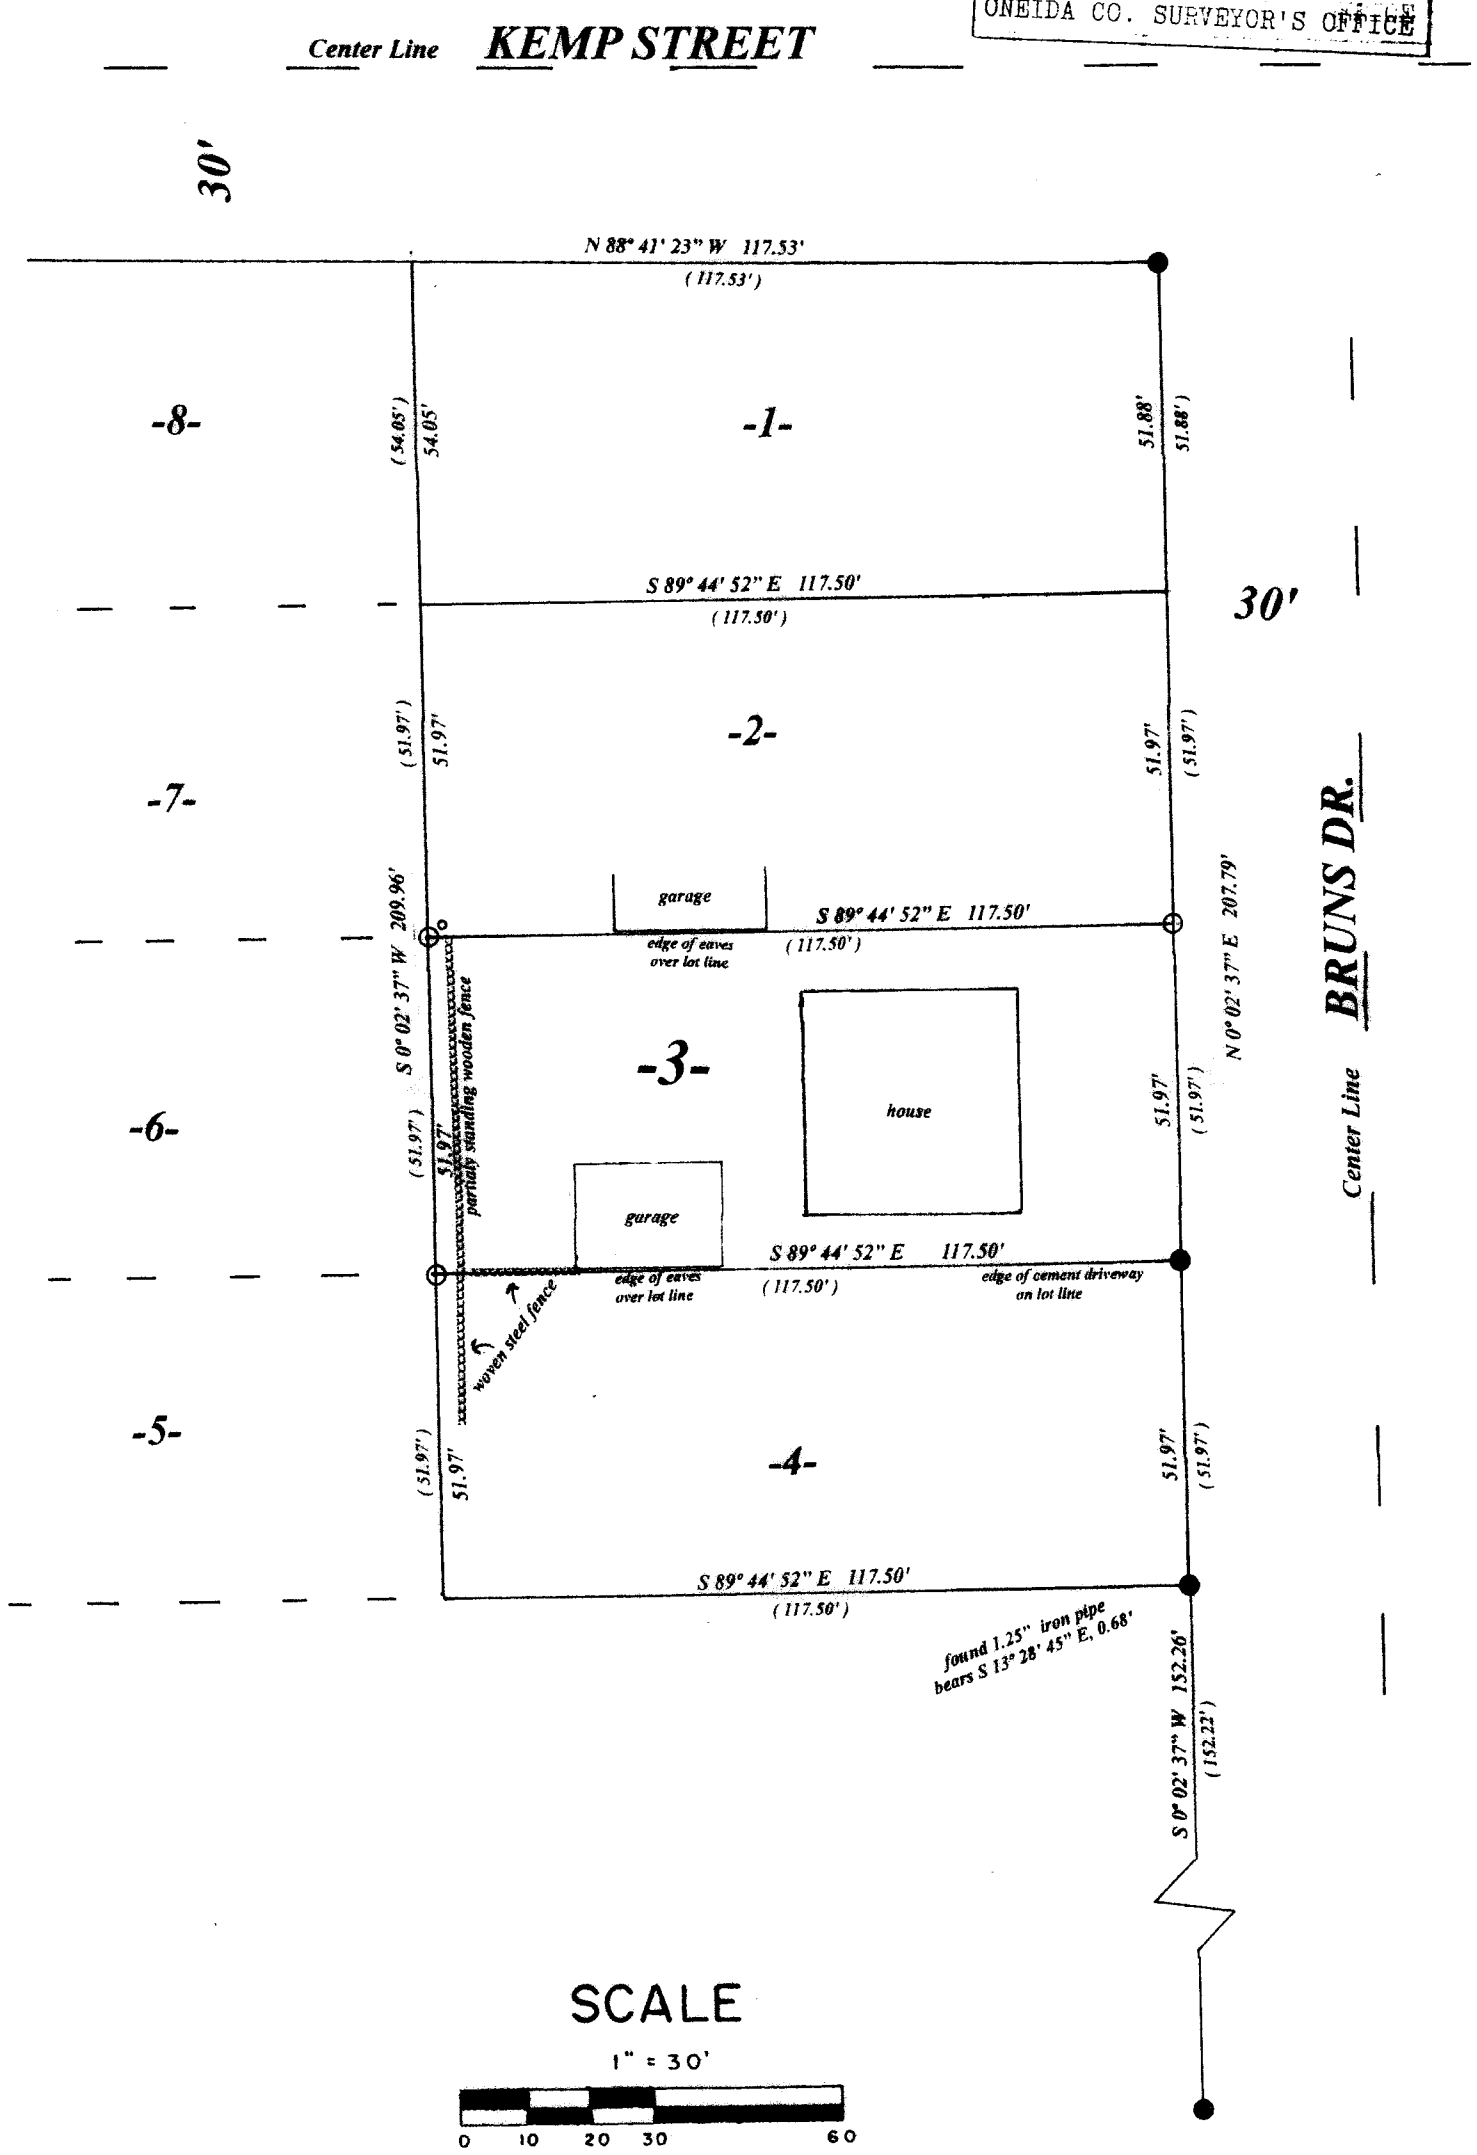

LEGEND

● FOUND 1" IRON PIPE

⊙ SET 1" IRON PIPE

(0.00') PLATTED

SCALE

1" = 30'

0 10 20 30 60

I, Todd Loftus, Professional Land Surveyor, hereby certify, that I have surveyed the property shown hereon. That this map represents an accurate survey of said property to the best of my knowledge & belief. That I have performed this survey by order of Laurie Grayburn and that I have complied with the applicable requirements of the Wisconsin Administrative Code A.E.7.

DATE July 7, 2025

WISCONSIN TODD J. LOFTUS S-1523 RHINELANDER, WIS. LAND SURVEYOR

survey for Laurie J. Grayburn
8170 Prairie Rd.
Eagle River, WI. 54521

Loftus Surveying
5437 Riverview Drive
Rhinelander, WI. 54501
tel/fax 715-369-1142
hodag28@hotmail.com

4052B8

A4420

A4420