A4495

## Surveyor's Certificate

*I hereby certify that I have surveyed the property line shown hereon; that this map represents an accurate survey of said property line to the best of my knowledge and belief; and that I have complied with the applicable requirements of the Wisconsin Administrative Code Section A-E 7.*

WISCONSIN GREGORY S. MAINES S-2729 EAGLE RIVER LAND SURVEYOR

7/9/26

## Notes:

1. *Fieldwork was completed on May 6, 2026.*

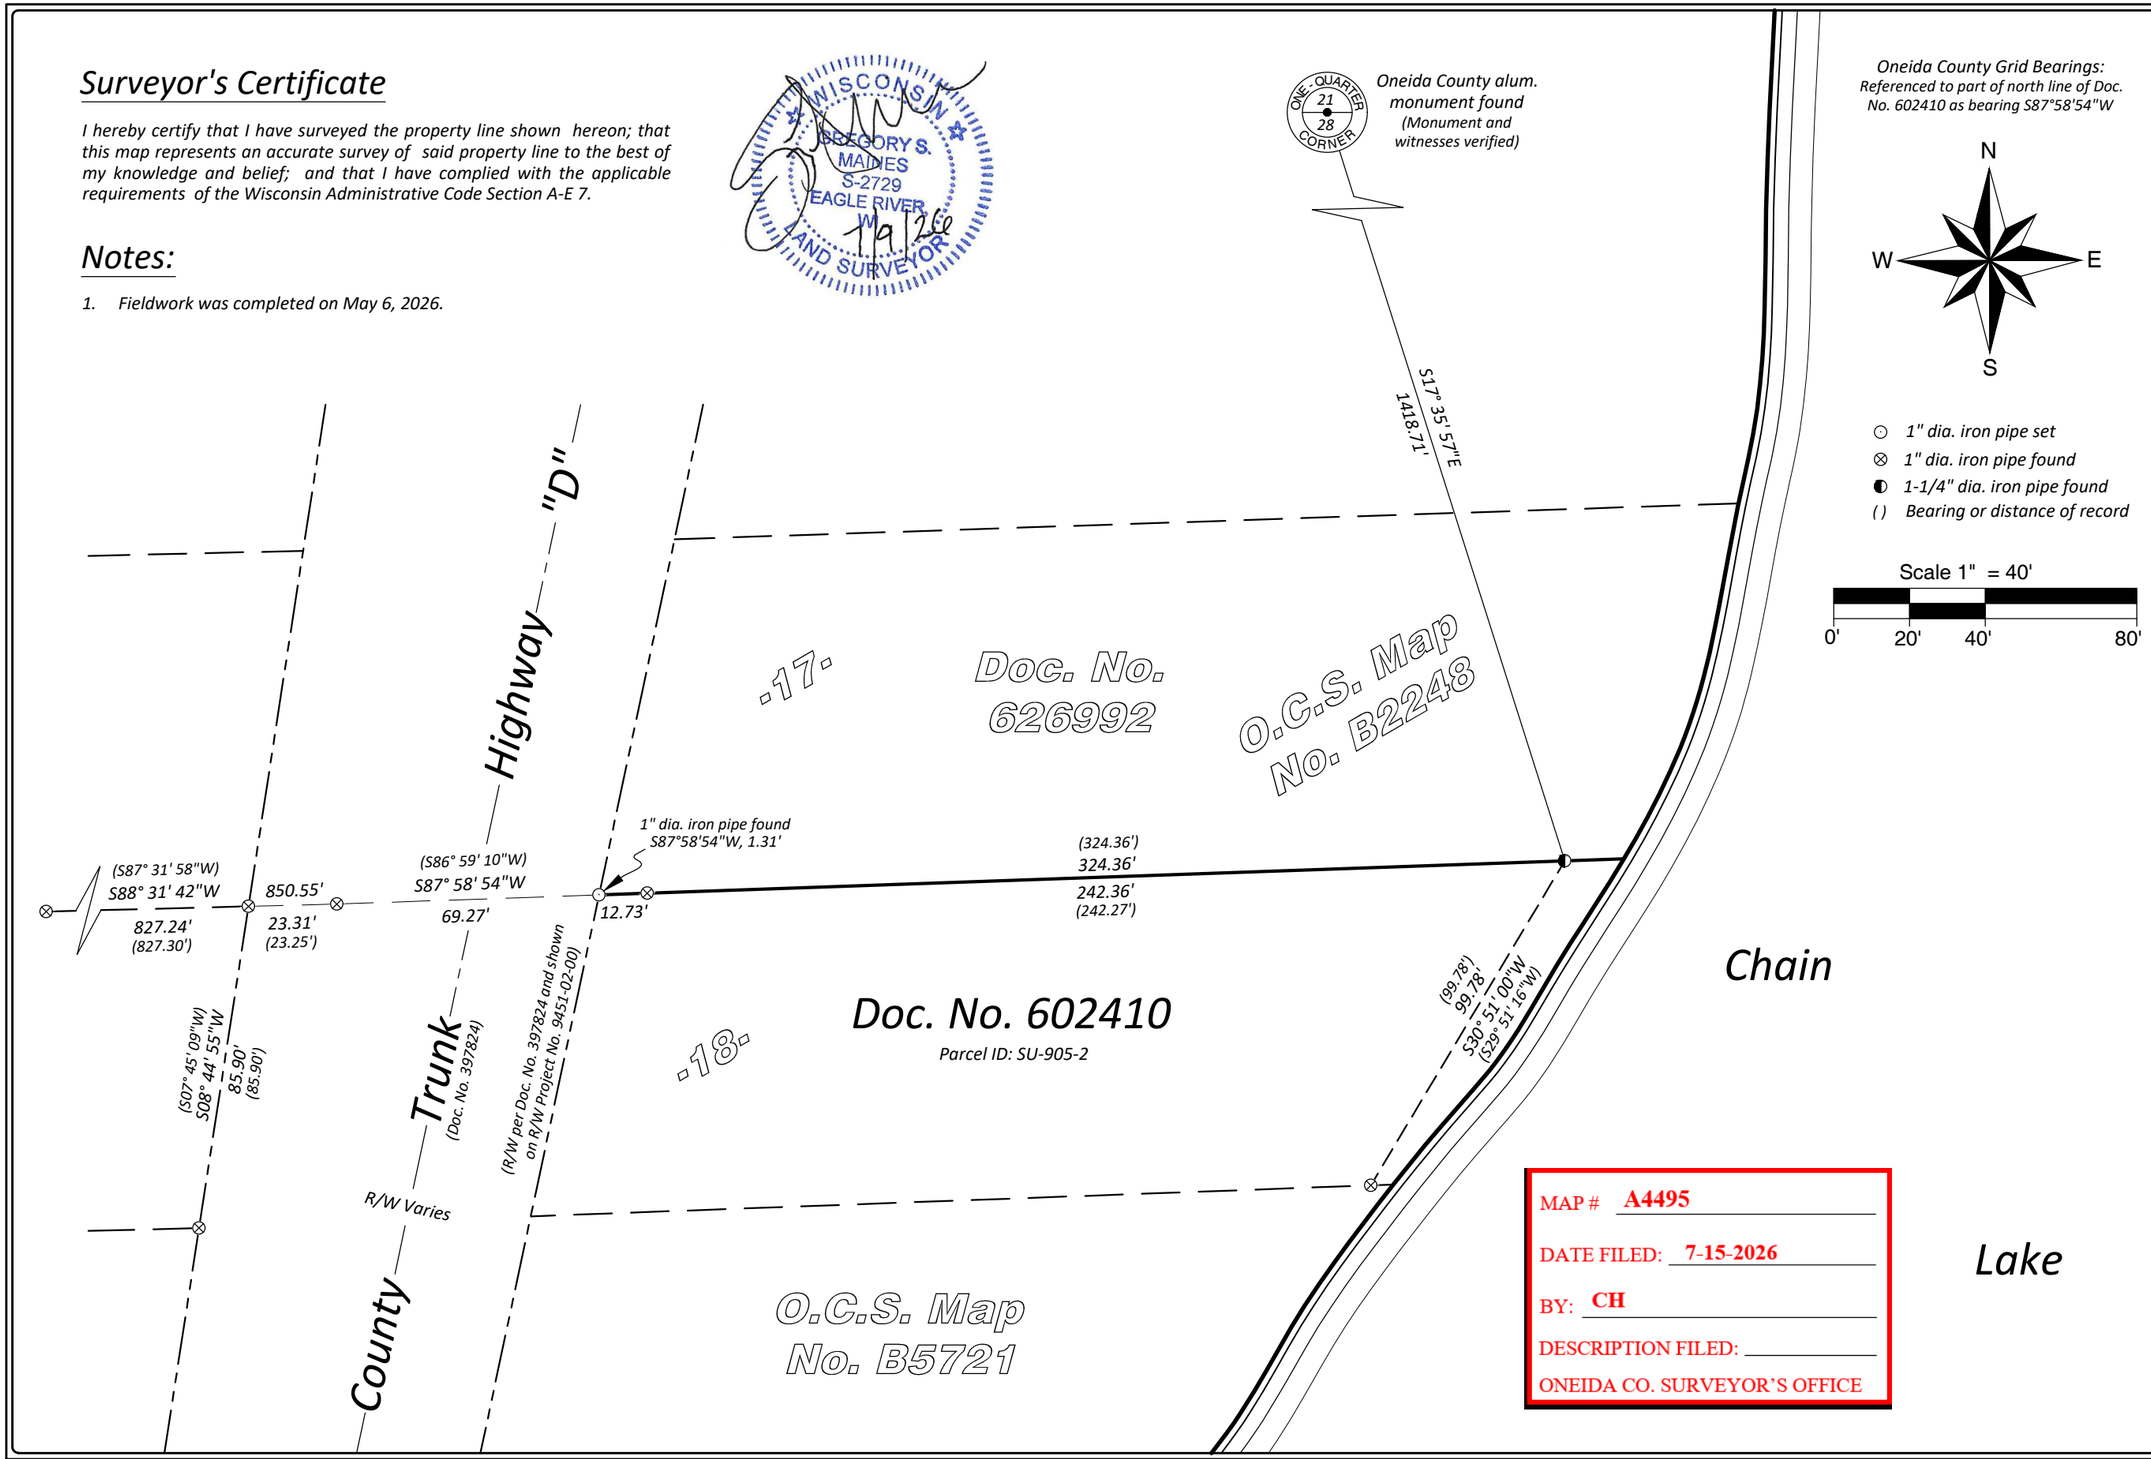


MAP # A4495

DATE FILED: 7-15-2026

BY: CH

DESCRIPTION FILED:

ONEIDA CO. SURVEYOR'S OFFICE

SCALE: 1" = 40'
JOB #: 2026141
DRAWN BY: BAN
DATE: 07/09/2026

SHEET 1 OF 1

CLIENT: Robert Switzky and Kathryn Switzky

*Part of the north line of Doc. No. 602410*
*Being part of Government Lot 3*
*Section 28, T 39 N, R 9 E*
*Town of Sugar Camp*
*Oneida County, Wisconsin*

Arbor Vitae, WI 54568
Phone 715.356.9485
Eagle River, WI 54521
Phone 715.479.2570
mainesandassociates.com
MAINES & ASSOCIATES Land Surveyors


A4495