

MAP # **A4523**
DATE FILED: **9-16-2026**
BY: **CH**
DESCRIPTION FILED:
ONEIDA CO. SURVEYOR'S OFFICE

LOT 12
of the recorded plat of
DOOLITTLE - BARDEN'S
WAH-CA-ZI-ZI
being part of
GOV'T. LOT 3
SECTION 25, T39N, R6E
Town of Minocqua
Oneida County, Wisconsin





SURVEYOR'S CERTIFICATE
I, James L. Rein, Professional Land Surveyor No. S-2335, hereby certify that I have surveyed the property shown hereon; that this map represents an accurate survey of said property to the best of my knowledge and belief; that I have performed this survey by order of Logan Clancey; and that I have complied with the requirements of Wisconsin Administrative Code A-E 7.
WILDERNESS SURVEYING, INC.

[Signature]
Professional Land Surveyor No. S-2335
Dated this 20th day of April, 2024
Field survey was completed on October 11, 2023.

Tomahawk

Lake

Bearings Oneida County Grid,
based on GPS survey data,
referenced to the northeast
line of Lot 12 of Doolittle -
Barden's Wah-Ca-Zi-Zi,
bearing N 71°15'54"W.

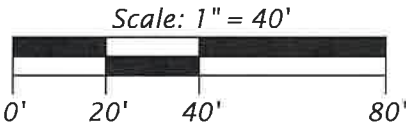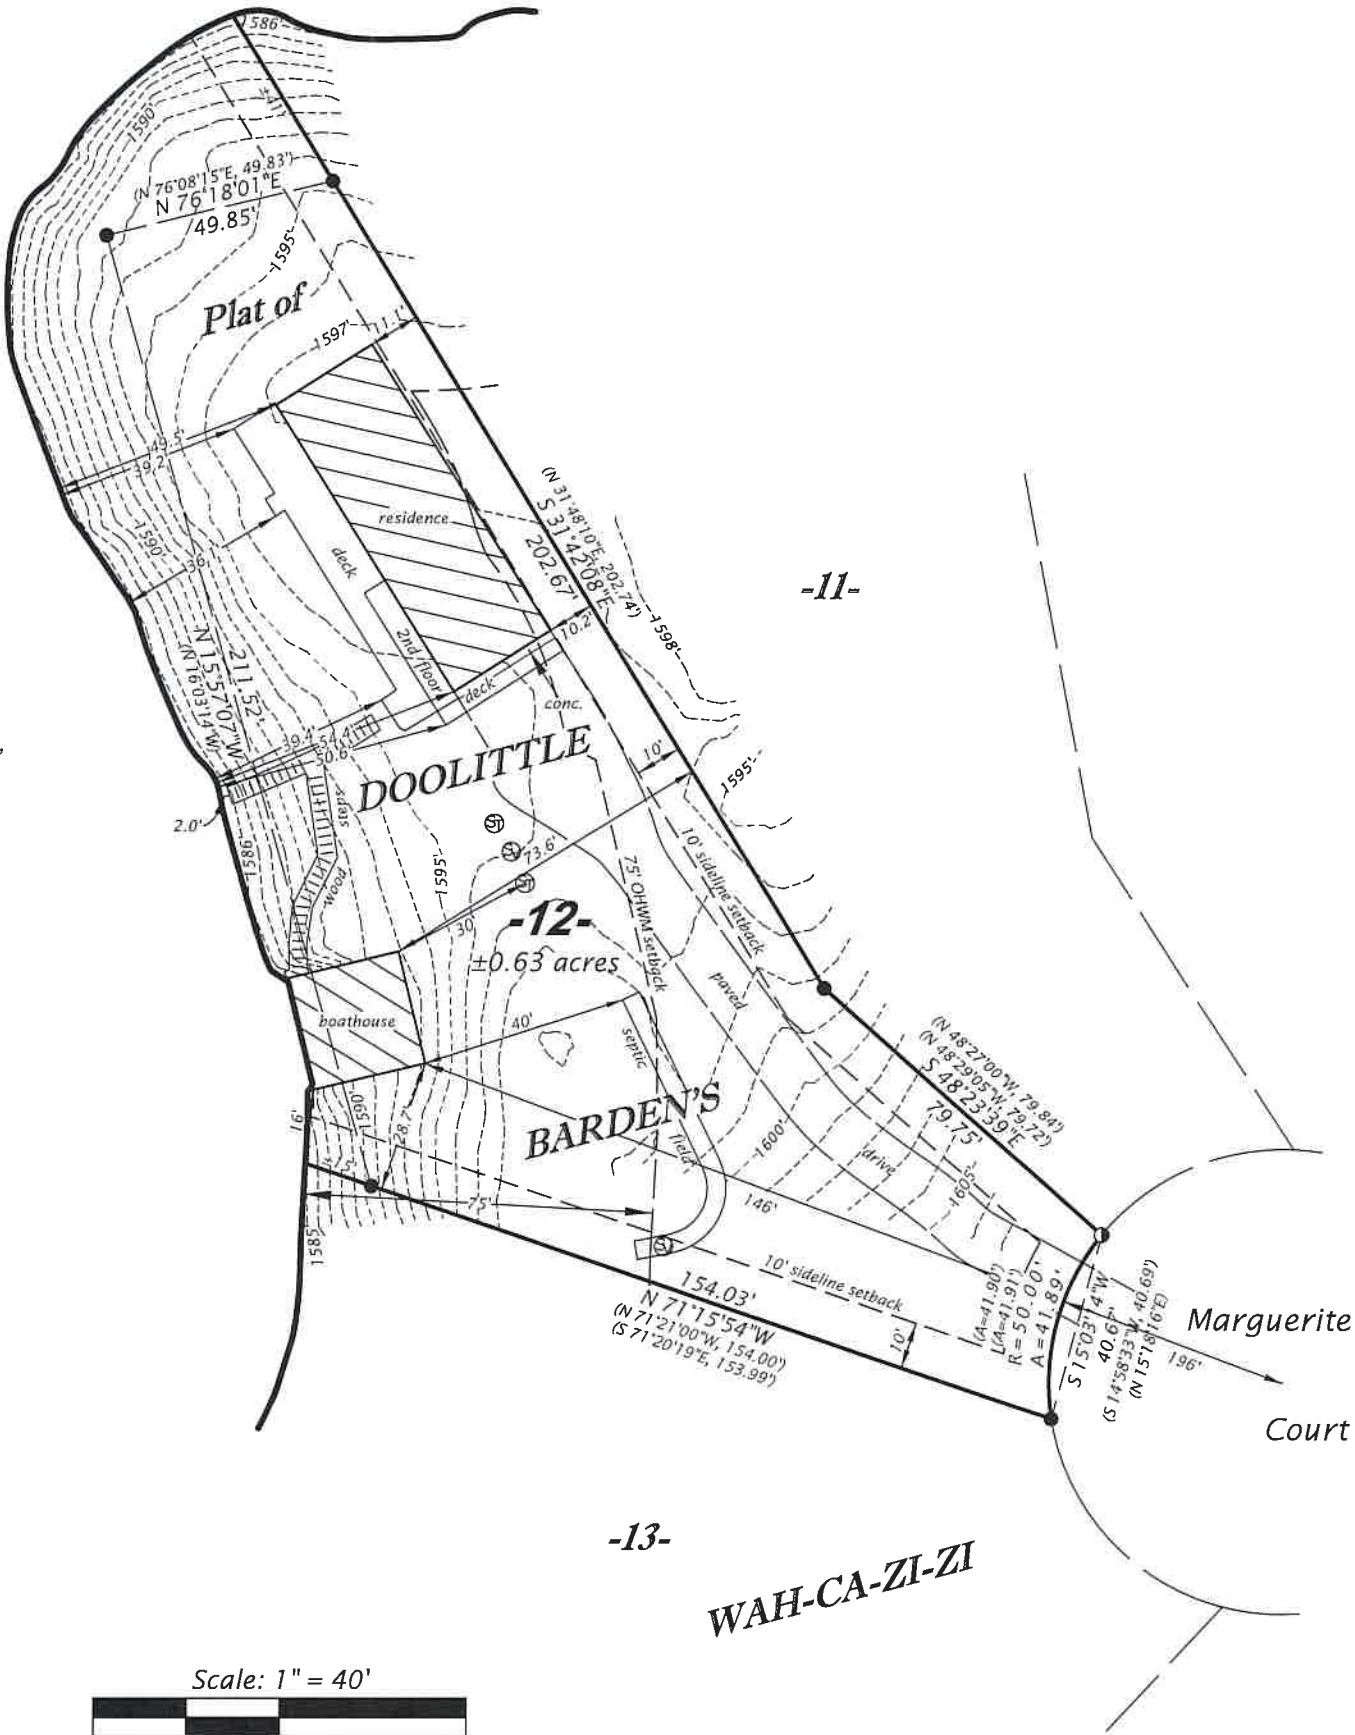

- LEGEND**
- = 2.5" dia. iron pipe found in place
 - ⊙ = 0.75" dia. iron rod found in place
 - () = previously recorded bearing and distance
- Monument sizes are outside diameter dimensions.
Other corner monuments are as noted.

WILDERNESS SURVEYING, INC. Post Office Box 1111 - 8793 Earls Court Minocqua, Wisconsin 54548-1111 Telephone (715) 356-5100 - www.wildernesssurveying.com	
Map Number: 23 - 142 File Number: 3 - 25 - 396 Drafted by: H. Gray	Revisions: