

PLAT OF SURVEY

ALL OF LOT 9 OF PLAT OF BELLEWOOD, LOCATED IN GOVERNMENT LOT 5 OF SECTION I, TOWNSHIP 39 NORTH, RANGE 5 EAST, TOWN OF MINOCQUA, ONEIDA COUNTY, WISCONSIN.

SURVEYOR'S CERTIFICATE
I JOSHUA W. PRENTICE, WISCONSIN PROFESSIONAL LAND SURVEYOR S-2852, DO HEREBY CERTIFY TO THE BEST OF MY KNOWLEDGE AND BELIEF: THAT I HAVE SURVEYED AND MAPPED ALL OF LOT 9 OF PLAT OF BELLEWOOD, LOCATED IN GOVERNMENT LOT 5 OF SECTION I, TOWNSHIP 39 NORTH, RANGE 5 EAST, TOWN OF MINOCQUA, ONEIDA COUNTY, WISCONSIN.

THAT SAID PARCEL CONTAINS ±33,880 SQUARE FEET, OR ±0.778 ACRES, MORE OR LESS.

THAT I HAVE MADE THIS SURVEY AND MAP THEREOF AT THE DIRECTION OF PATRICIA MELBY TRUST, OWNER OF SAID PARCEL.


THAT SAID PARCEL IS SUBJECT TO EASEMENTS, RESTRICTIONS, AND RIGHTS-OF-WAY OF RECORD.

THAT I HAVE FULLY COMPLIED WITH THE PROVISIONS OF WISCONSIN ADMINISTRATIVE CODE A-E7.

THAT SAID PARCEL IS A CORRECT AND ACCURATE REPRESENTATION OF THE EXTERIOR BOUNDARY OF SAID PARCEL.

DATED THIS 16TH DAY OF SEPTEMBER, 2026

REI
JOSHUA W. PRENTICE
WI P.L.S. S-2852

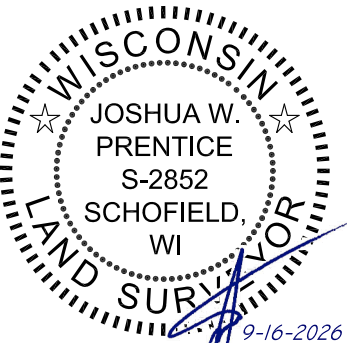

MAP # A4528

DATE FILED: 9-28-2026

BY: CH


DESCRIPTION FILED: _____

ONEIDA CO. SURVEYOR'S OFFICE

LEGEND	
	- 3 IN. X 5 IN. CONCRETE MONUMENT FOUND
	- 1 IN. O.D. IRON PIPE FOUND
	- 1-1/4 IN. O.D. IRON PIPE FOUND
	- PK NAIL FOUND
(126')	- RECORDED BEARING/LENGTH
126.00'	- MEASURED BEARING/LENGTH

NOTES:
1. BEARINGS ARE BASED ON THE ONEIDA COUNTY COORDINATE SYSTEM, NAD 83(2011) DATUM AND REFERENCED TO THE SOUTH LINE OF THE SOUTHEAST 1/4 OF SECTION I, TOWNSHIP 39 NORTH, RANGE 5 EAST, MEASURED TO BEAR NORTH 87°29'18" EAST.
2. FIELD WORK WAS COMPLETED ON 9-8-2026.

DRAWING FILE: Q:\12900-12999\12957 - PATRICIA C MELBY TRUST - 8837 AND 8839 MELBS WAY - TOWN OF MINOCQUA - ONEIDA COUNTY\DRAWING\SURVEY\12957 PLAT OF SURVEY.DWG LAYOUT: PLAT OF SURVEY-11X17
PLOTTED: SEP 28, 2026 - 1:28PM PLOTTED BY: JESSER

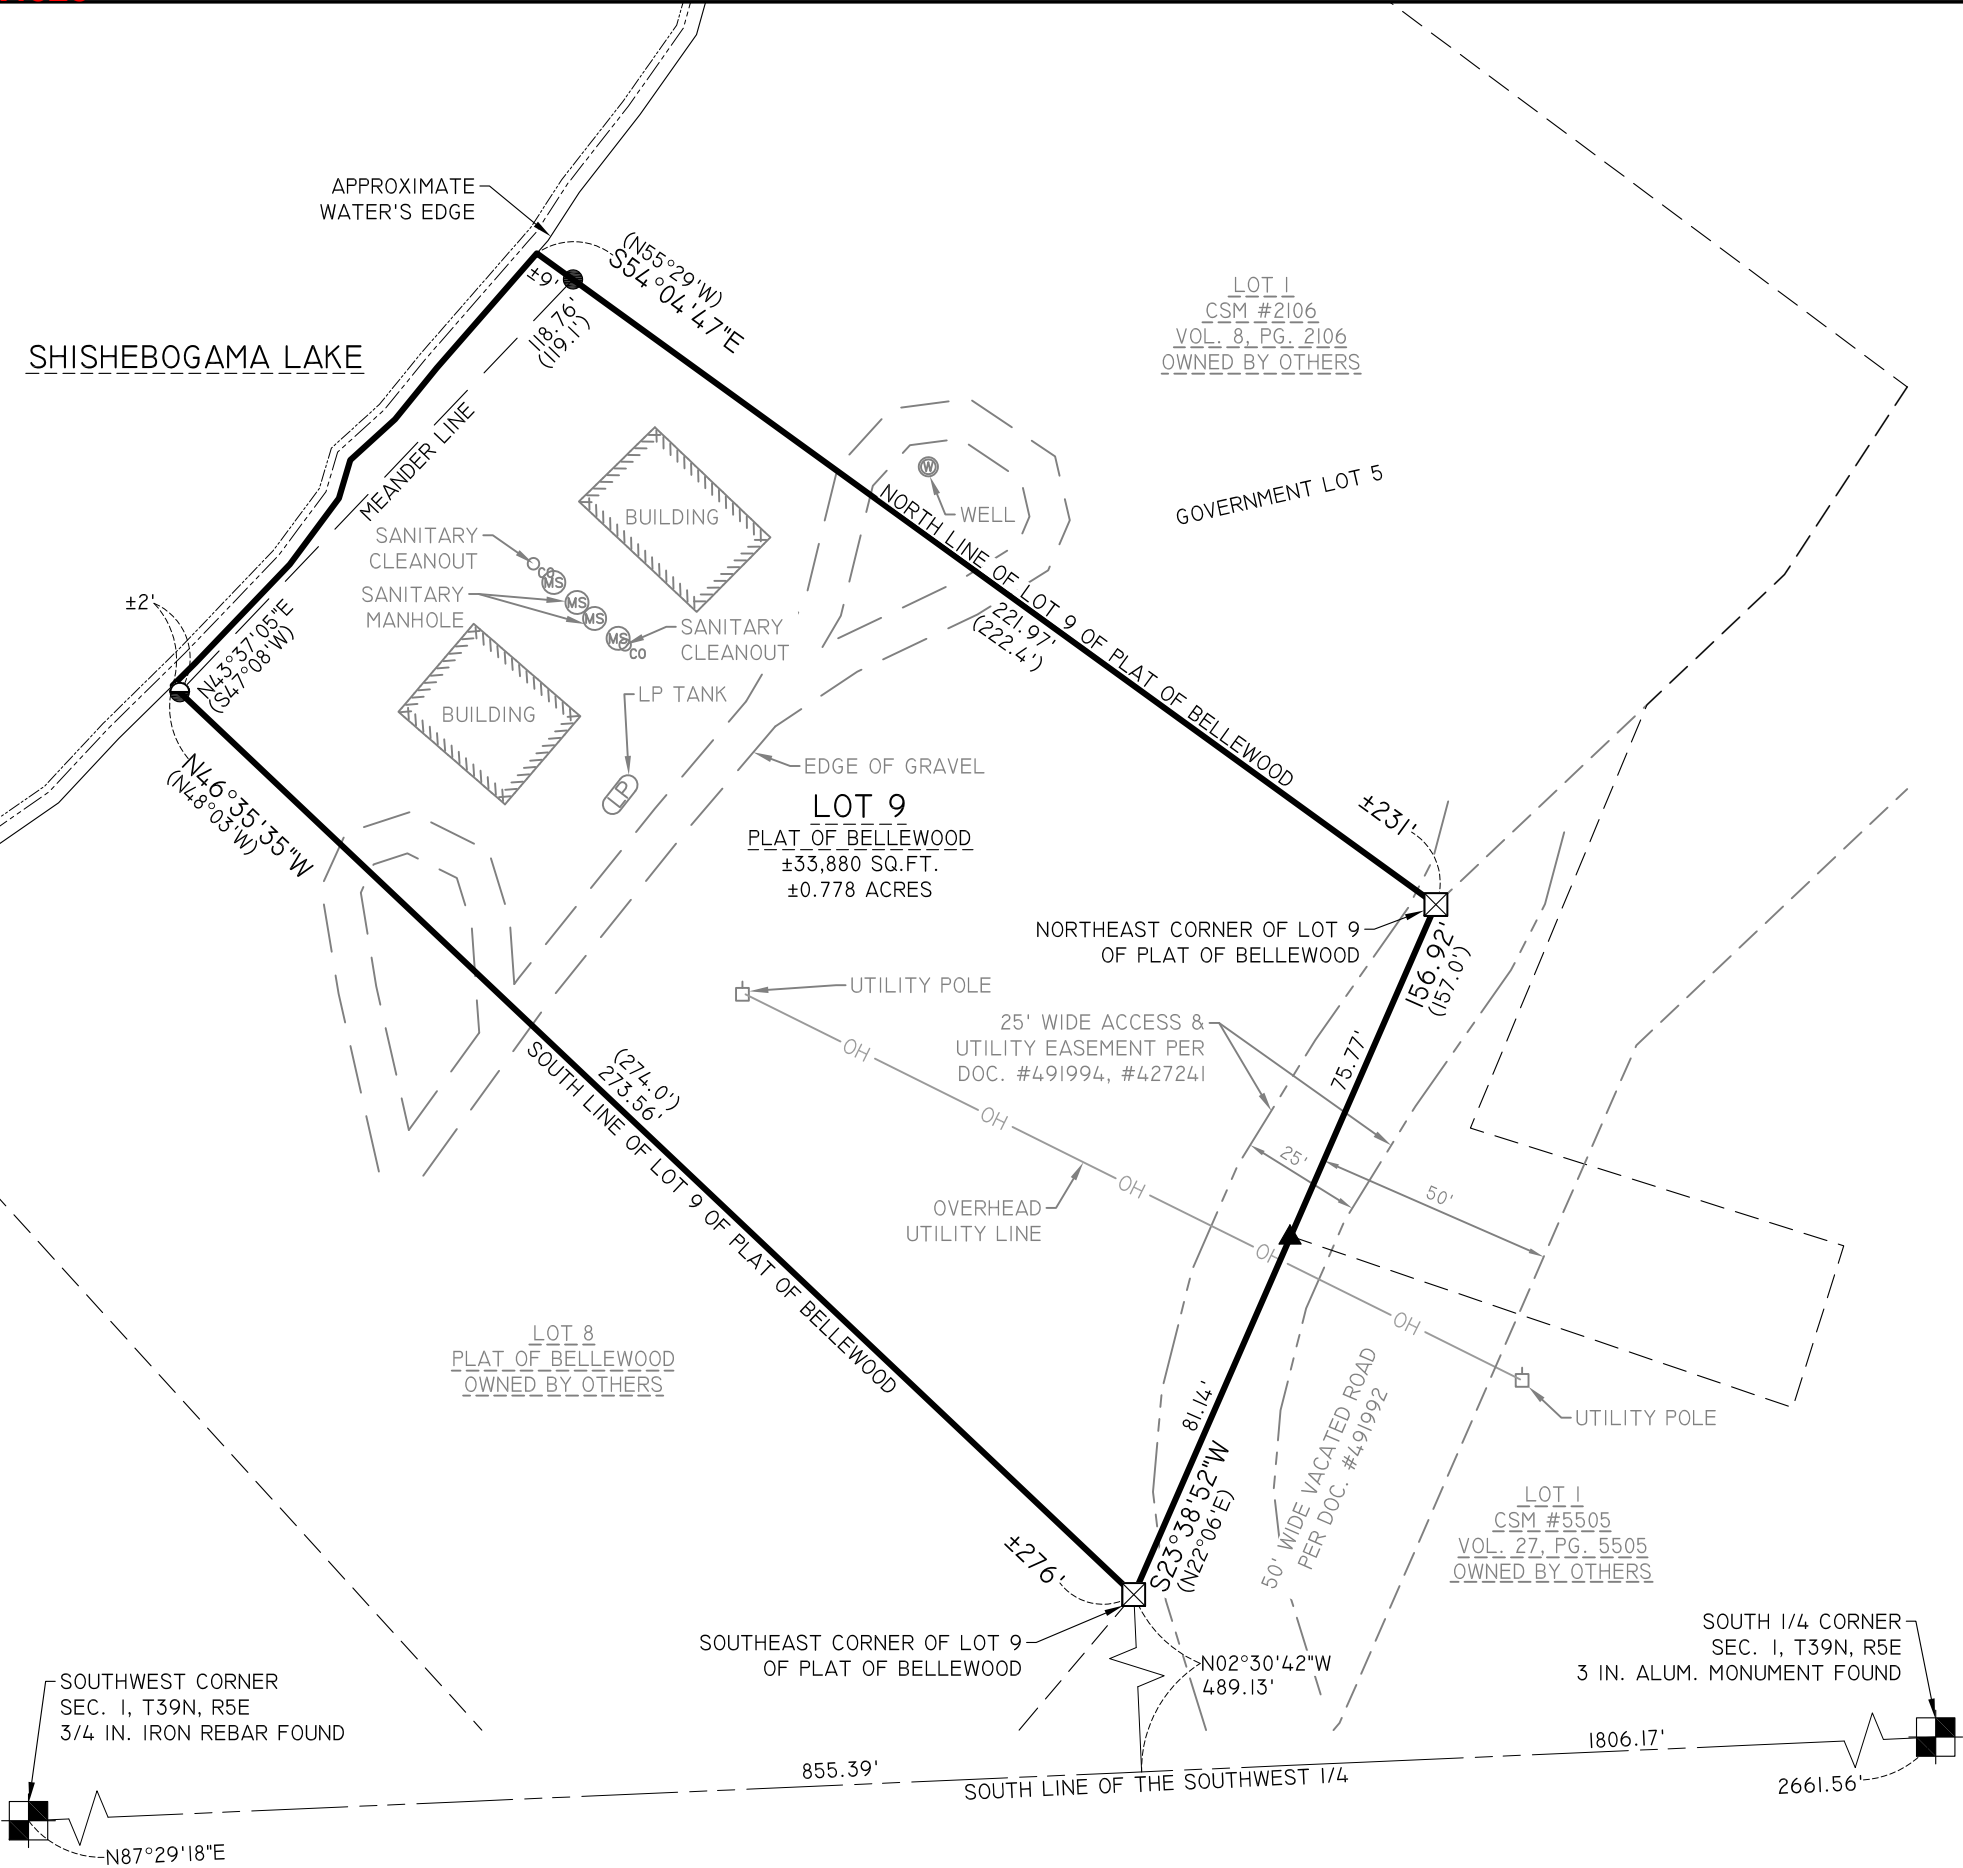

REI Engineering, INC.
4080 N. 20TH AVENUE
WAUSAU, WISCONSIN 54401
PHONE: 715.675.9784 FAX: 715.675.4060
EMAIL: MAIL@REIENGINEERING.COM



CIVIL & ENVIRONMENTAL
ENGINEERING, SURVEYING



DATE	REVISION	BY	CHK'D

DESIGNED BY:	CHECKED BY: JLR
SURVEYED BY: JS	APPROVED BY: JWP
DRAWN BY: RSW	DATE: 9-16-2026

PLAT OF SURVEY
PATRICIA C MELBY TRUST
8837 AND 8839 MELBS WAY
TOWN OF MINOCQUA, ONEIDA

REI No. 12957
SHEET 1 OF 1