


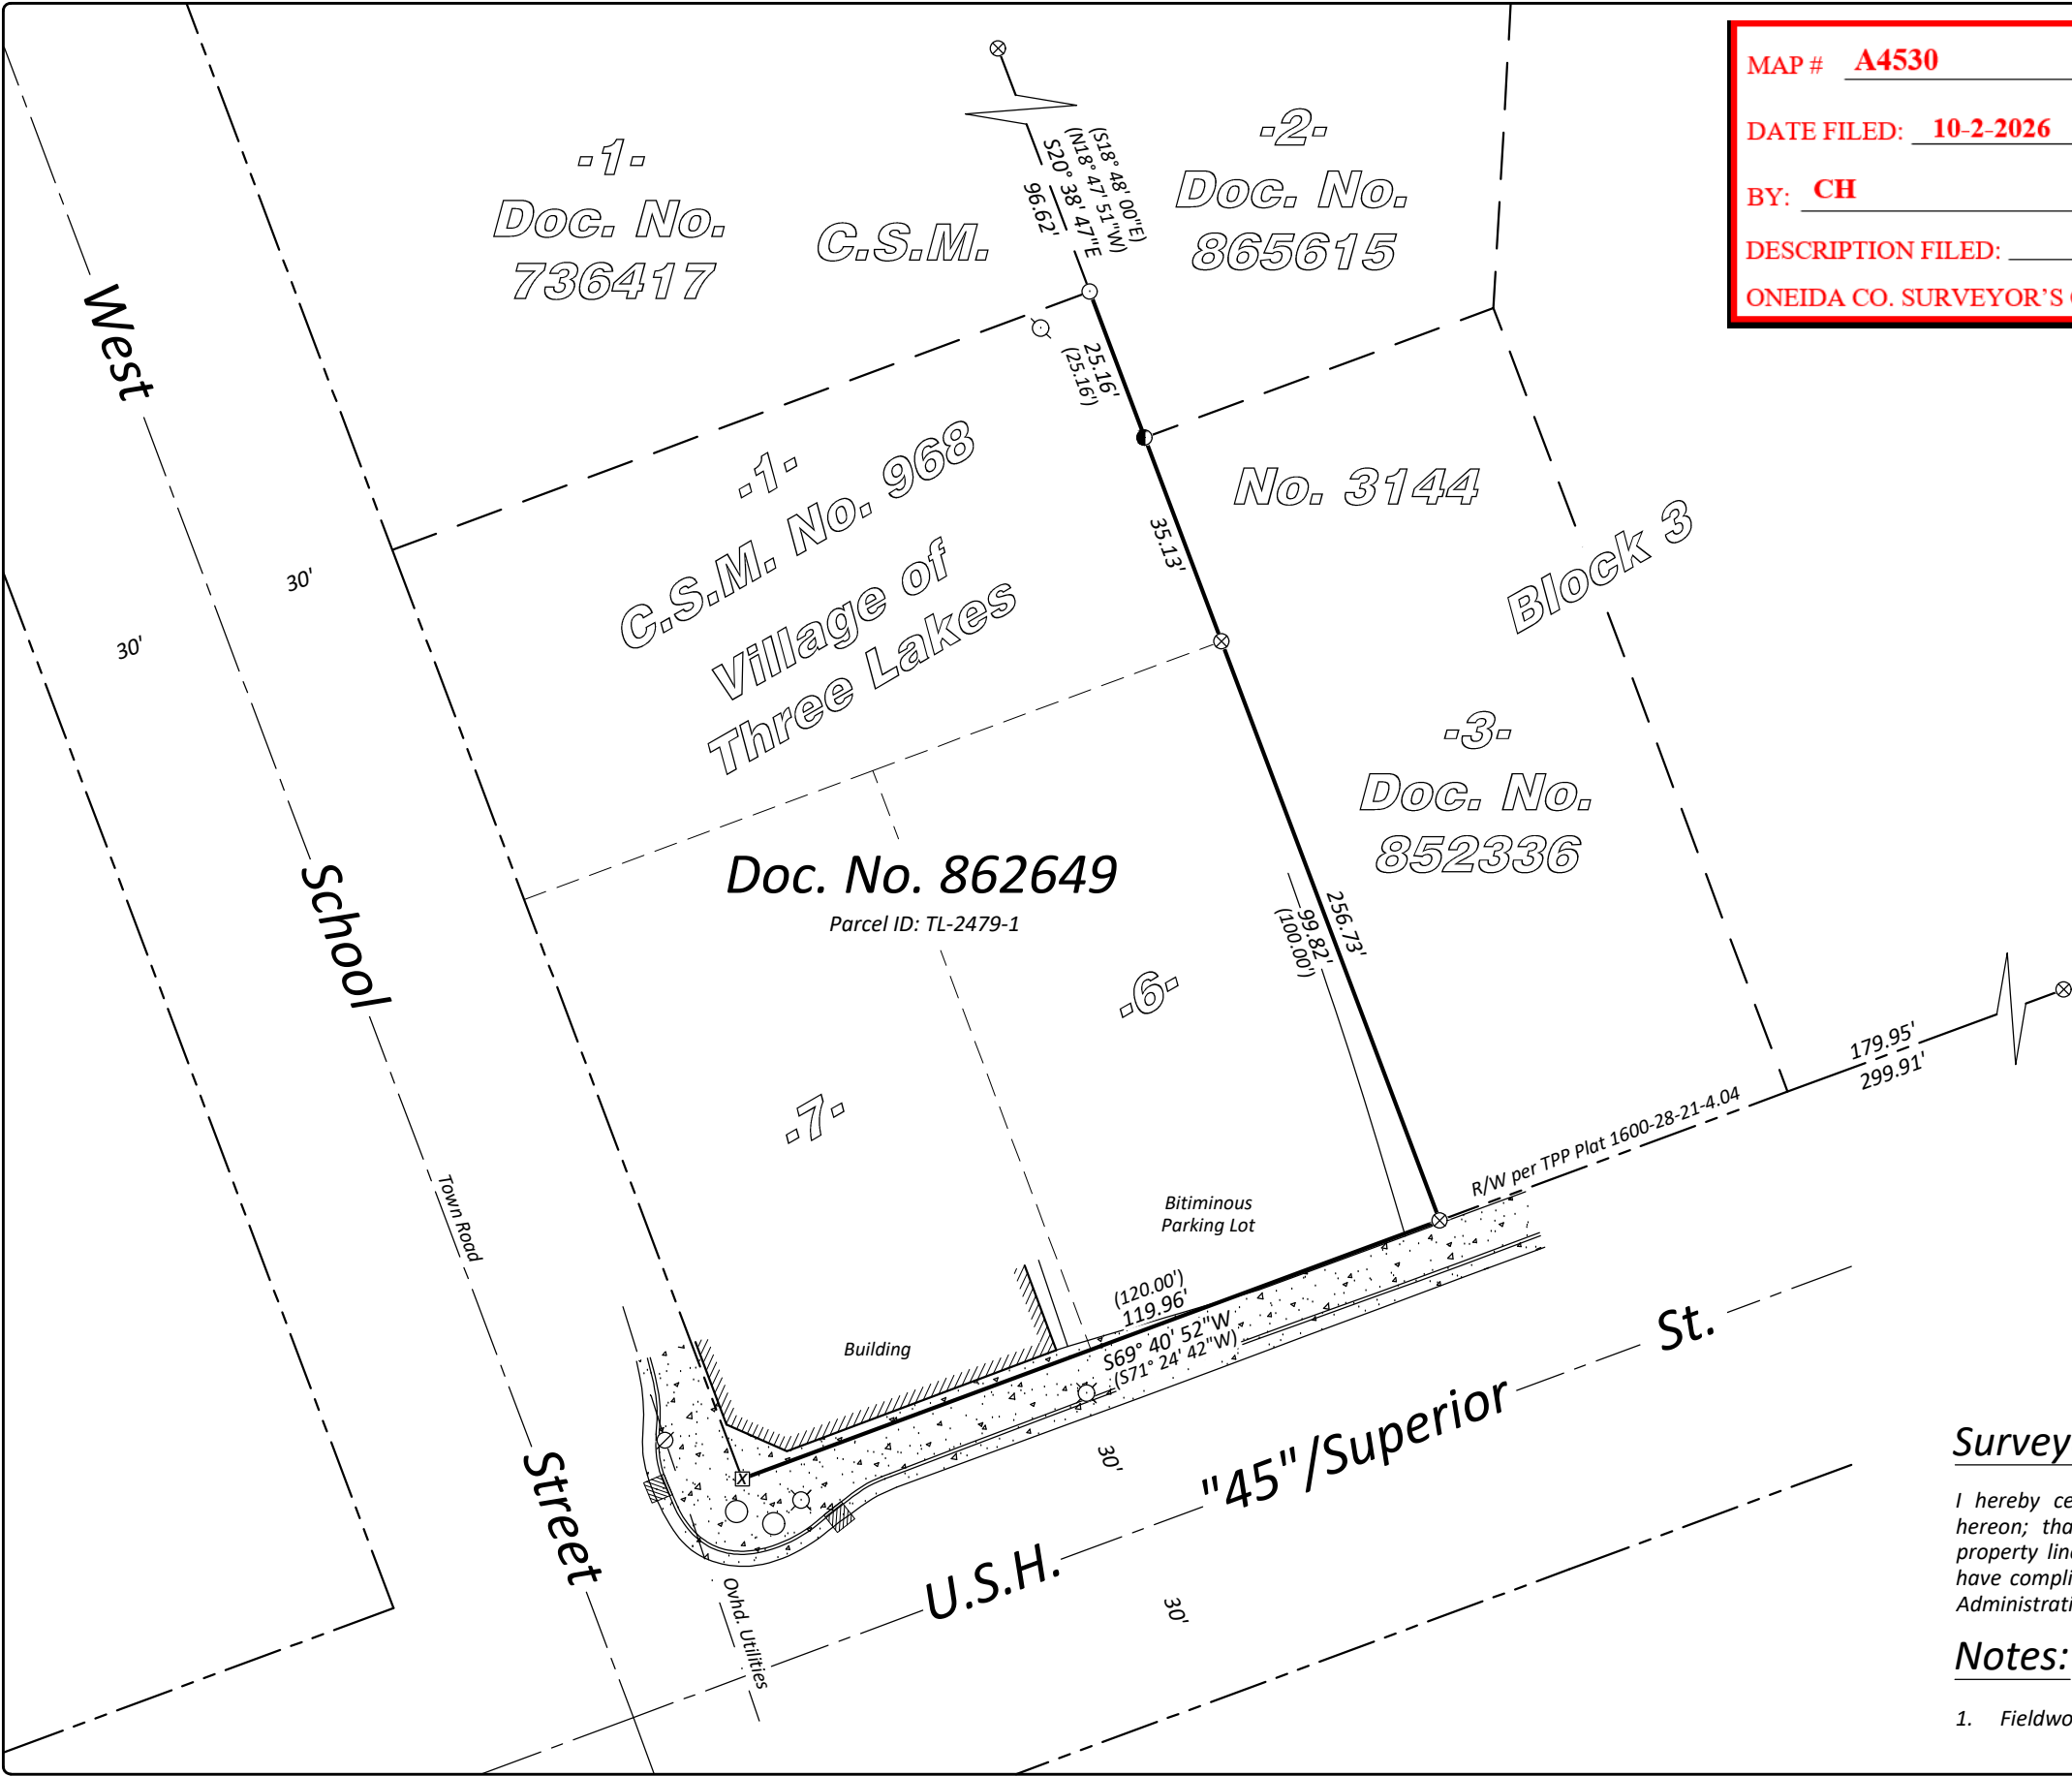

MAP # **A4530**


DATE FILED: **10-2-2026**

BY: **CH**



DESCRIPTION FILED: _____

ONEIDA CO. SURVEYOR'S OFFICE

Oneida County Grid Bearings:
Referenced to part of the east line of
Lot 6 in Block 3 of Village Of Three
Lakes as bearing S20°38'47"E

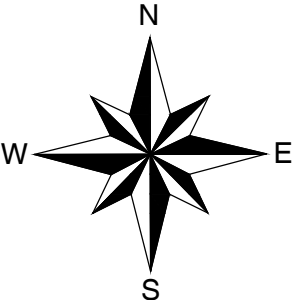

- 1" dia. iron pipe set
- ⊗ Chiseled "X" found in conc.
- ⊗ 1" dia. iron pipe found
- 1-1/4" dia. iron pipe found
- () Bearing or distance of record
- ⊗ Utility pole
- ⊗ Light pole
- ⊗ Satellite Dish
- Manhole
- ▨ Catch basin

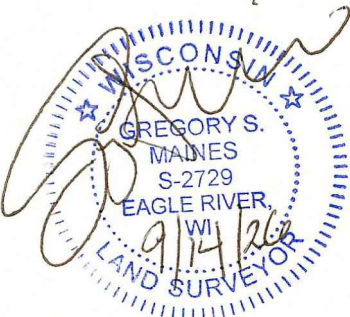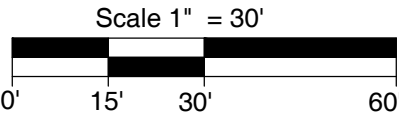

Surveyor's Certificate

I hereby certify that I have surveyed the property line shown hereon; that this map represents an accurate survey of said property line to the best of my knowledge and belief; and that I have complied with the applicable requirements of the Wisconsin Administrative Code Section A-E 7.

Notes:

1. Fieldwork was completed on April 1, 2026.

SCALE:	1" = 30'
JOB #:	2026092
DRAWN BY:	BAN
DATE:	09/14/2026
SHEET 1 OF 1	

CLIENT: Forward Bank

The east line of Doc. No. 862649
Being part of Lots 6 and 7, Block 3
of the original plat of Village Of Three Lakes
and part of Lot 1 of C.S.M. No. 968
All in part of the NW 1/4 of the NW 1/4
Section 7, T 38 N, R 11 E
Town of Three Lakes
Oneida County, Wisconsin

Arbor Vitae, WI 54568
Phone 715.356.9485
Eagle River, WI 54521
Phone 715.479.2570
mainesandassociates.com

