
A4540

A4540

Lots 2 & 3 of Certified Survey Map No. 5048, a reconfiguartion of Lots 1 thru 4 of the recorded Plat of Krystal Kove Subdivision and Lot 5 of Certified Survey Map No. 4693, Located in the NE 1/4 of the NE 1/4, Section 33 and the NW 1/4 of the NW 1/4, Section 34, All in Township 36 North, Range 6 East, Town of Nokomis, Oneida County, Wisconsin

MAP # A4540
DATE FILED 11-3-2026
BY CH
DESCRIPTION FILED
ONEIDA CO. SURVEYOR'S OFFICE

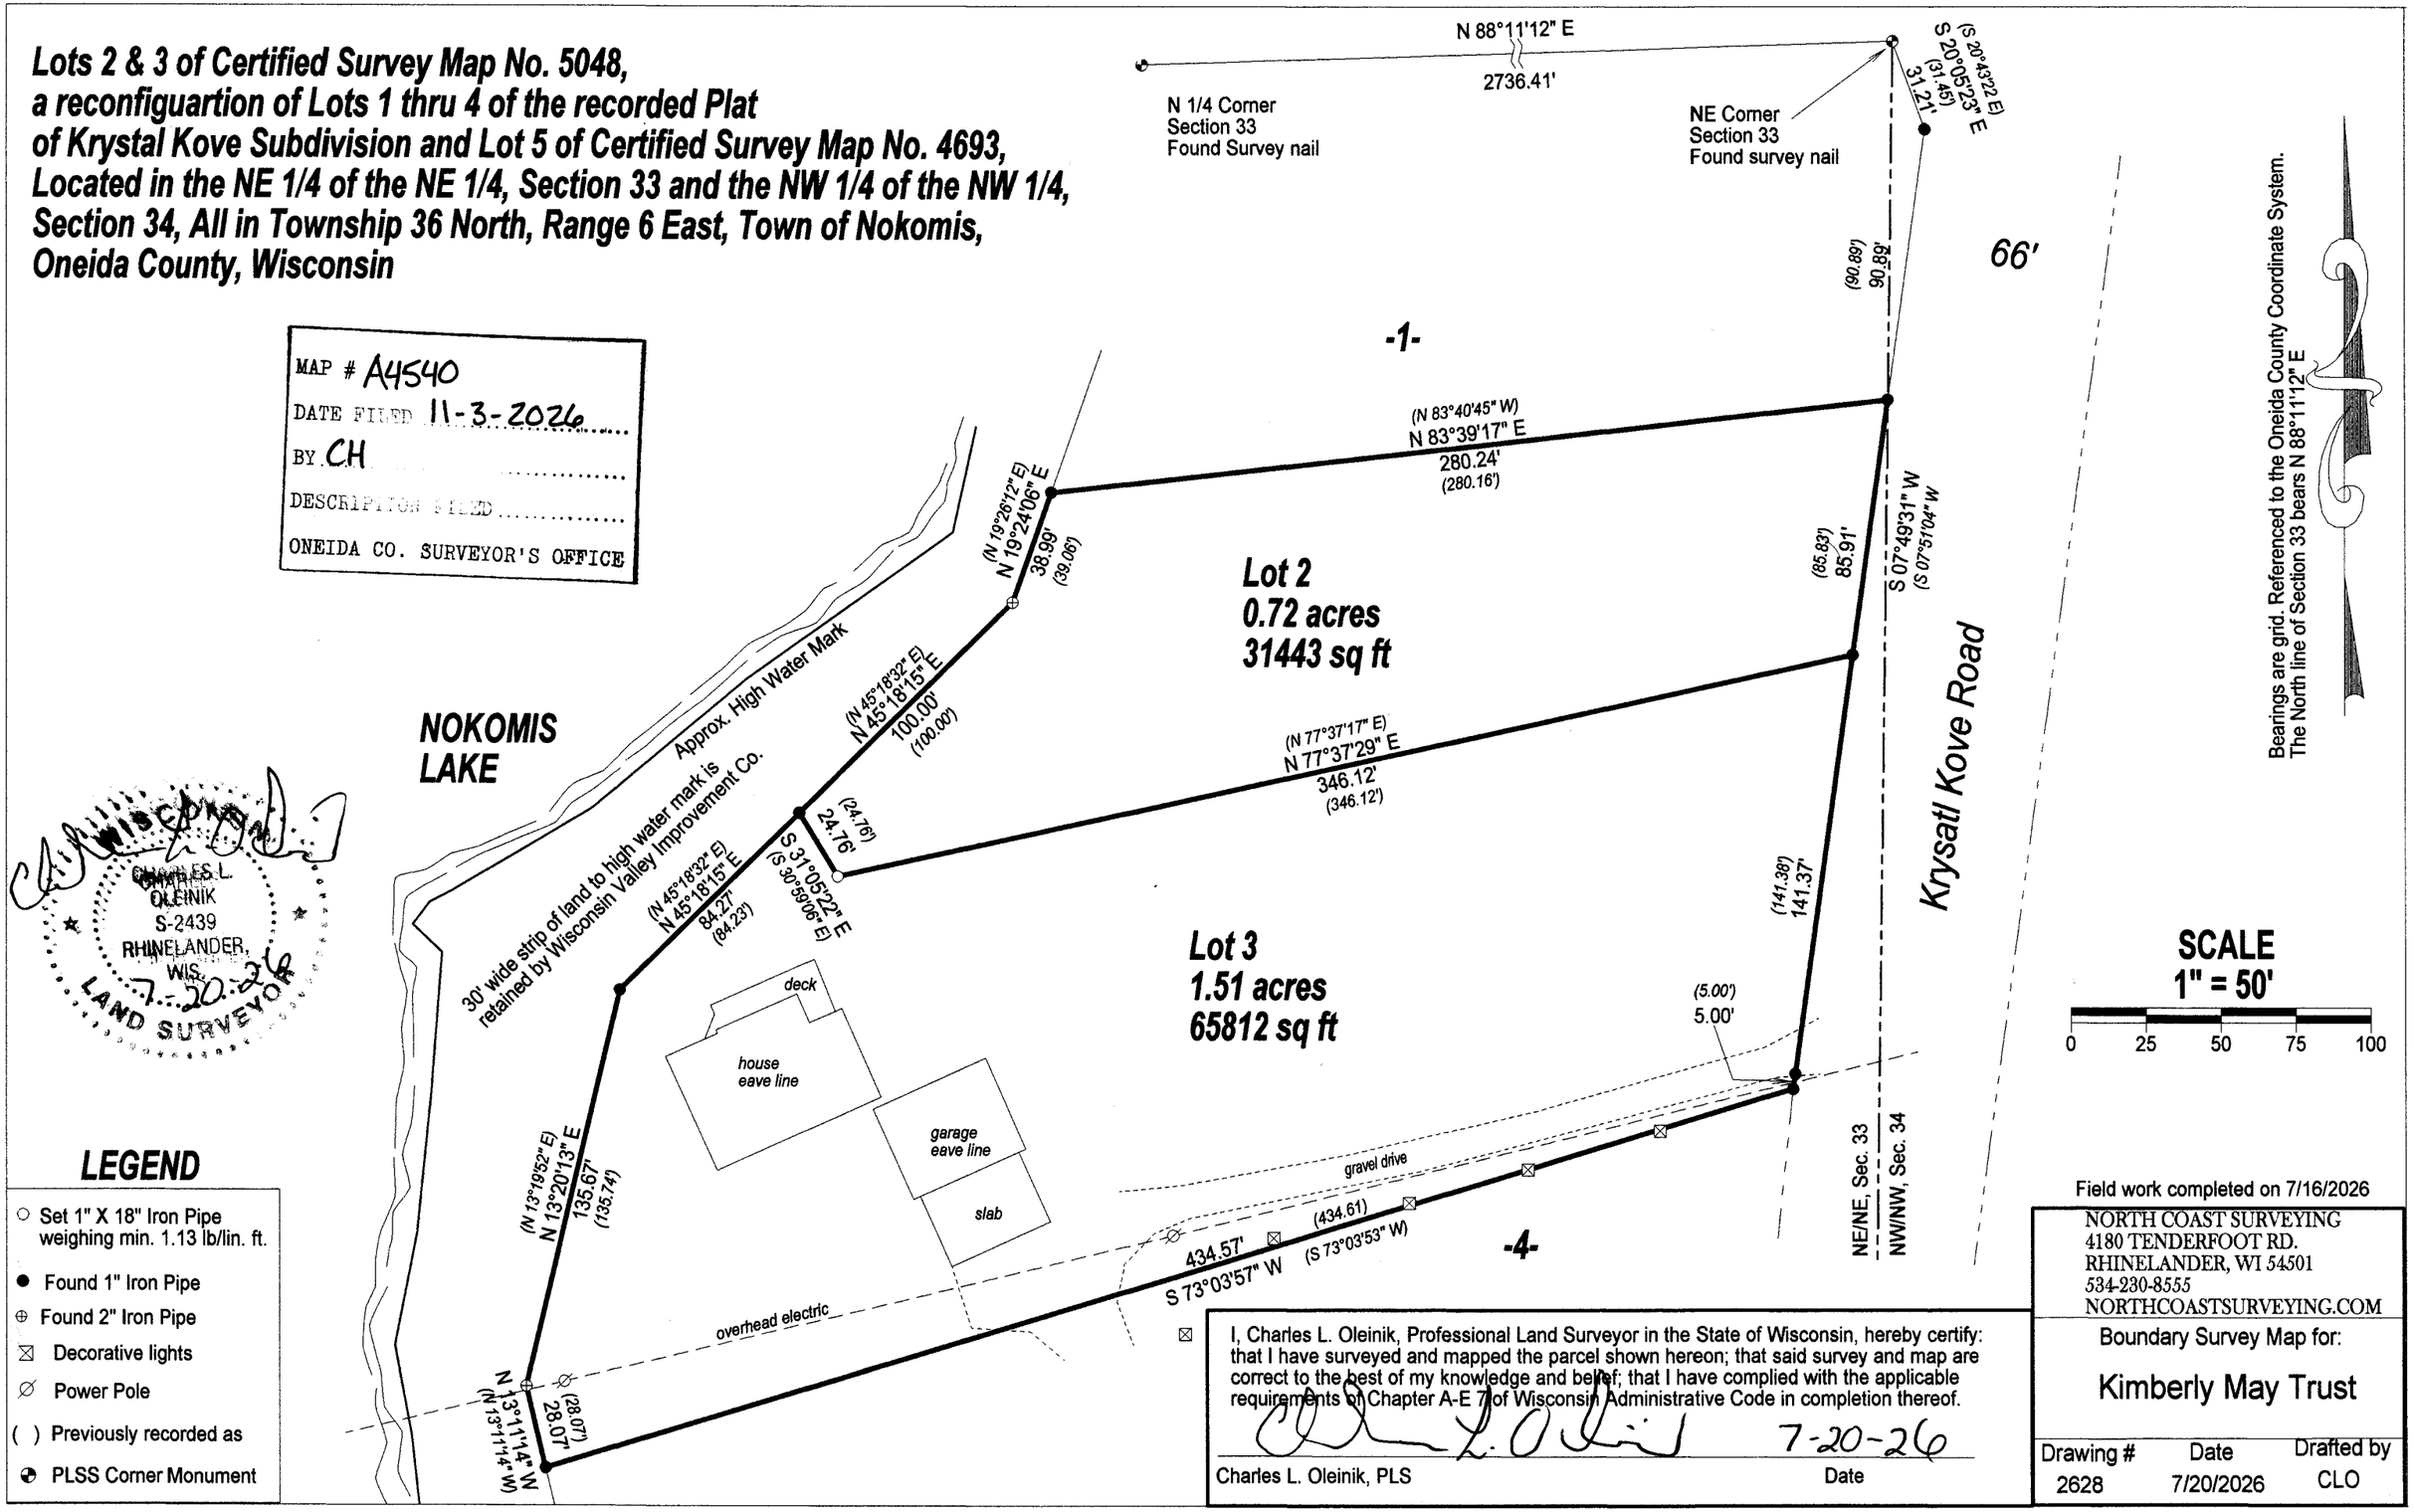

CHARLES L. OLEINIK S-2439 RHINELANDER, WIS. 7-20-26 LAND SURVEYOR

LEGEND

- ○ Set 1" X 18" Iron Pipe weighing min. 1.13 lb/lin. ft.
- ● Found 1" Iron Pipe
- ⊕ Found 2" Iron Pipe
- ⊠ Decorative lights
- ∅ Power Pole
- ( ) Previously recorded as
- ◕ PLSS Corner Monument

I, Charles L. Oleinik, Professional Land Surveyor in the State of Wisconsin, hereby certify: that I have surveyed and mapped the parcel shown hereon; that said survey and map are correct to the best of my knowledge and belief; that I have complied with the applicable requirements of Chapter A-E 7 of Wisconsin Administrative Code in completion thereof.

Charles L. Oleinik, PLS — 7-20-26 Date

Field work completed on 7/16/2026

NORTH COAST SURVEYING
4180 TENDERFOOT RD.
RHINELANDER, WI 54501
534-230-8555
NORTHCOASTSURVEYING.COM

Boundary Survey Map for:

Kimberly May Trust

Drawing #	Date	Drafted by
2628	7/20/2026	CLO

A4540

A4540