A4545

SITE MAP

LOT 2 OF CSM. VOL. 7, P. 1800
LOCATED IN PART OF GOV'T. LOTS 3 & 4,
SEC. 16, T. 37 N., R. 7 E.,
TOWN OF CASSIAN, ONEIDA COUNTY, WI.


MAP # A4545

DATE FILED: 11-4-2026


BY: CH

DESCRIPTION FILED: _____

ONEIDA CO. SURVEYOR'S OFFICE

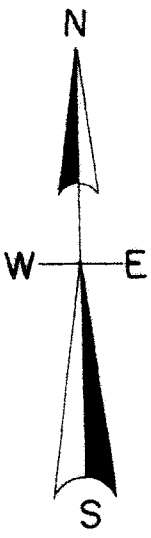

North is referenced to the Oneida County Coordinate System

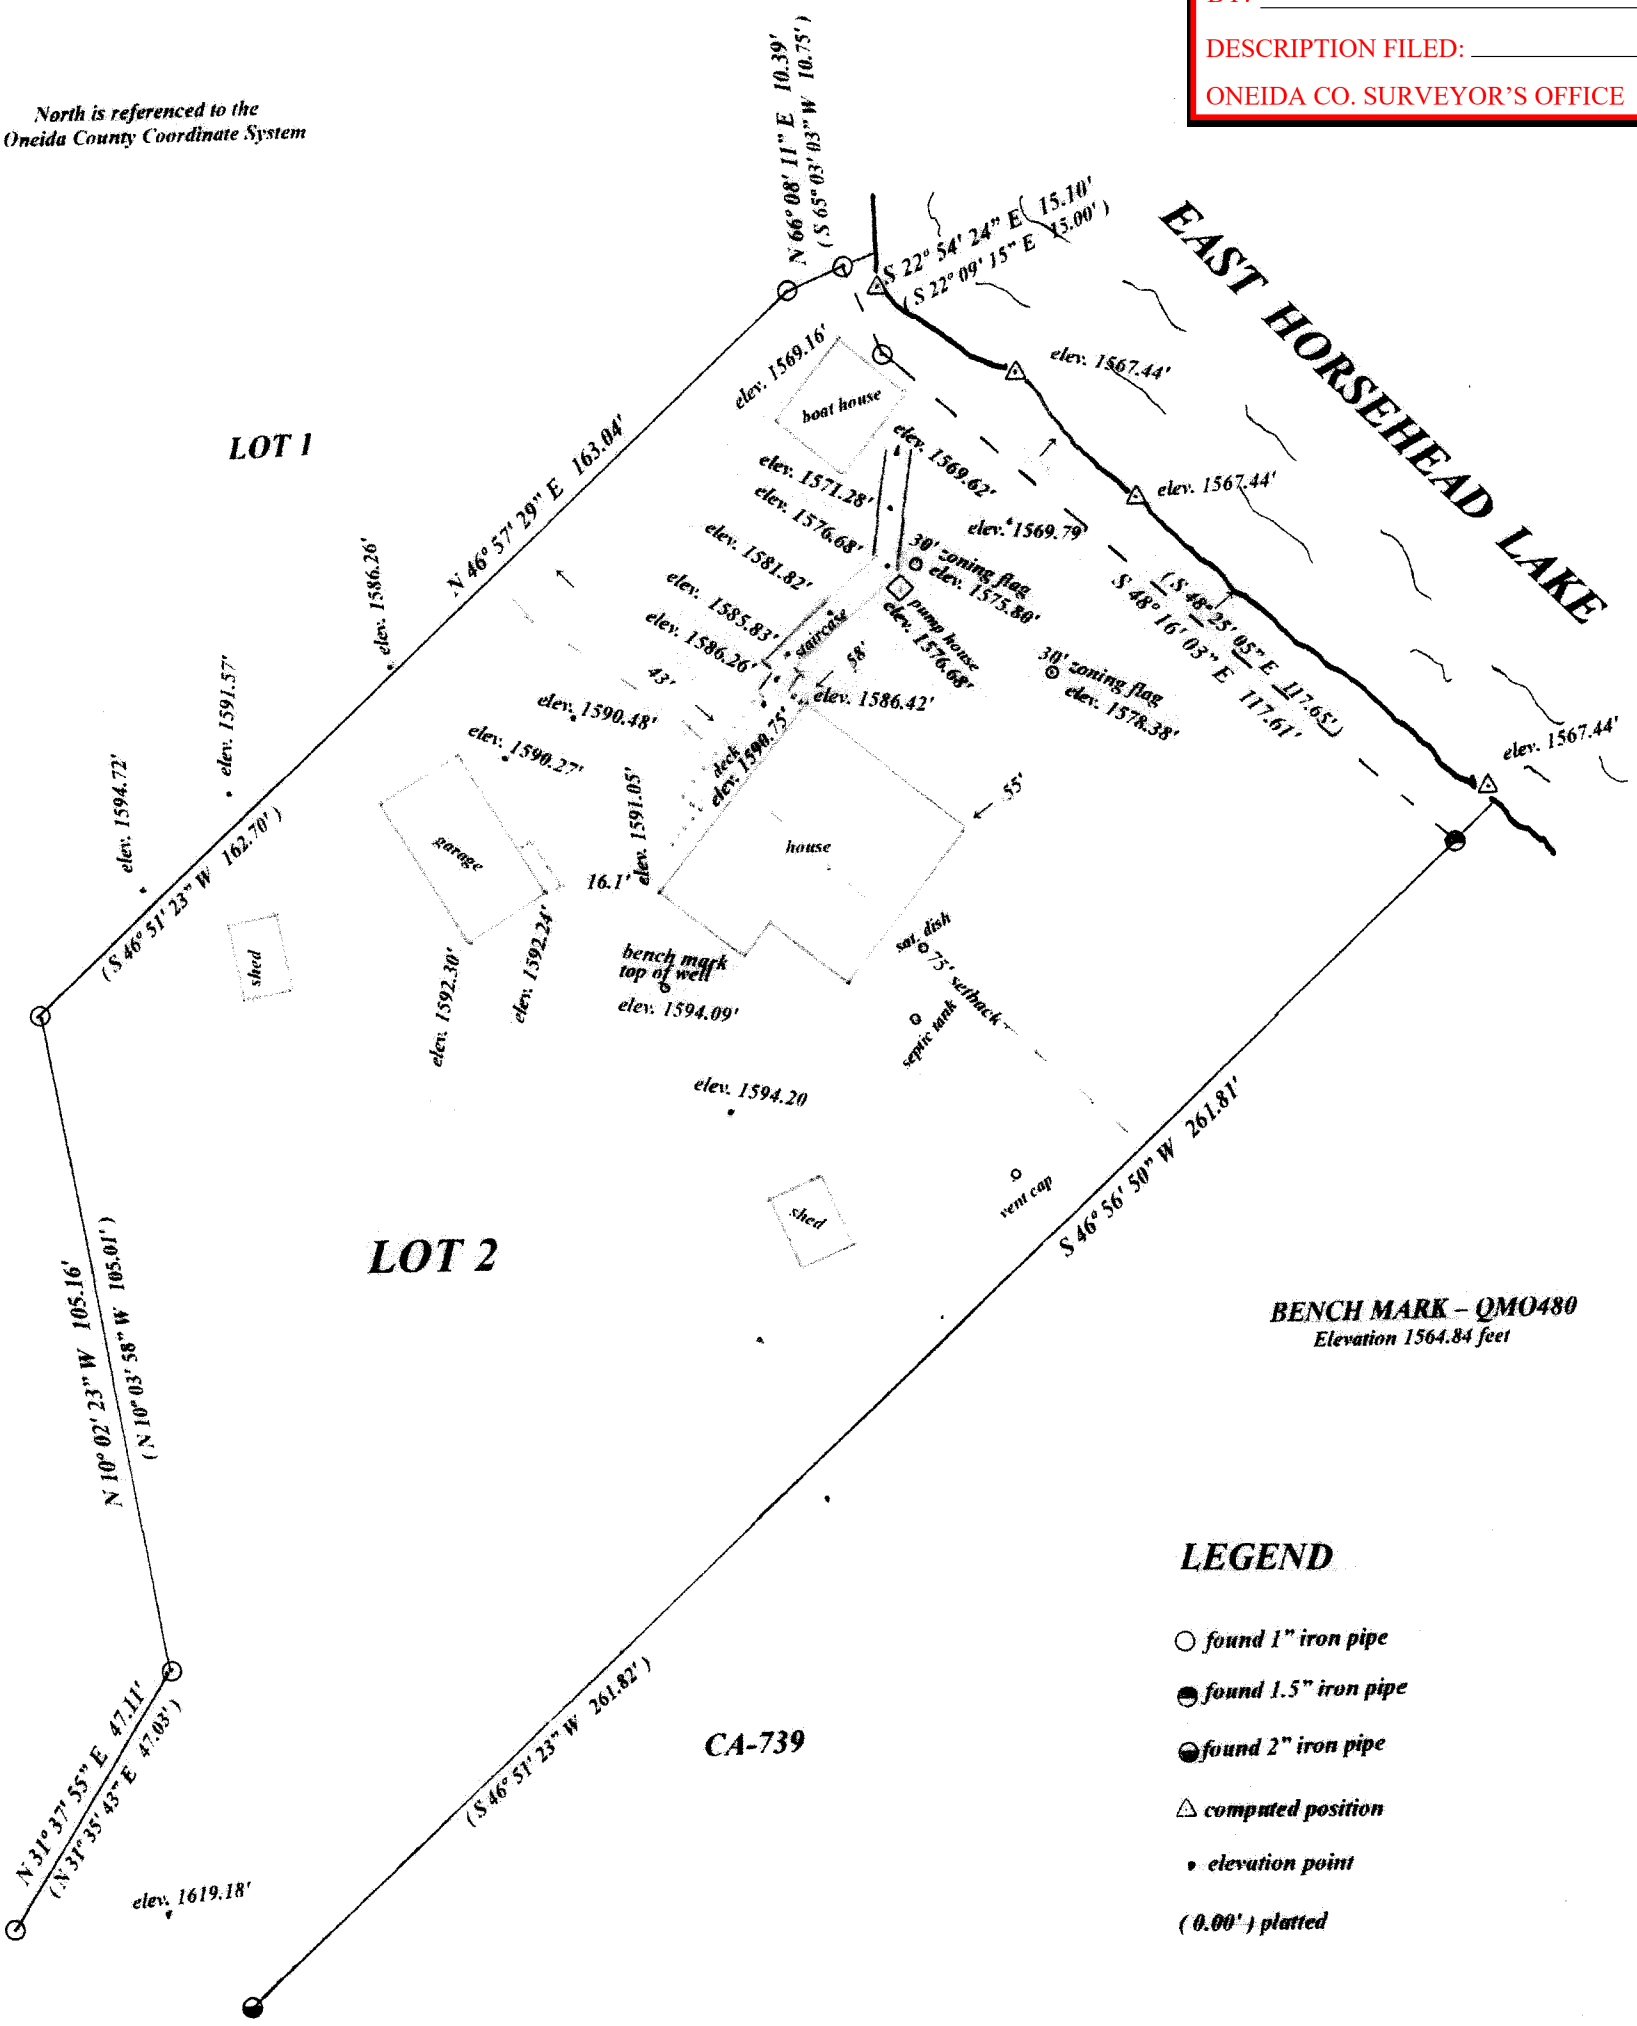

BENCH MARK – QMO480
Elevation 1564.84 feet

CA-739

LEGEND

- ○ found 1" iron pipe
- ◓ found 1.5" iron pipe
- ◒ found 2" iron pipe
- △ computed position
- • elevation point
- (0.00') platted

NOTE- Only a partial boundary survey was performed per order of William Morgan

Field work completed Oct. 2nd, 2026

SCALE

1" = 30'

0 10 20 30 60

I, Todd Loftus, Professional Land Surveyor, hereby certify, that I have surveyed the property shown hereon. That this map represents an accurate survey of said property to the best of my knowledge & belief. That I have performed this survey by order of William Morgan *and that I have complied with the applicable requirements of the Wisconsin Administrative Code A.E.7.*

DATE OCT 12, 2026

Todd Loftus

survey for William Morgan
6309 McFarland, WI. 53558

Loftus Surveying
5437 Riverview Drive
Rhinelander, WI. 54501
tel/fax 715-369-1142
hodag28@hotmail.com

4090B8

A4545