
A4546


BOUNDARY SURVEY OF THOSE LANDS DESCRIBED IN DOCUMENT #821851

BEING PART OF GOV'T. LOT 10, SEC. 25, T. 37 N., R. 8 E., TOWN OF NEWBOLD, ONEIDA COUNTY, WI.

MAP # A4546
DATE FILED 11-4-2026
BY CH
DESCRIPTION FILED
ONEIDA CO. SURVEYOR'S OFFICE

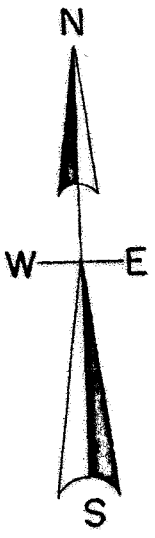

North is referenced to the Oneida County Coordinate System

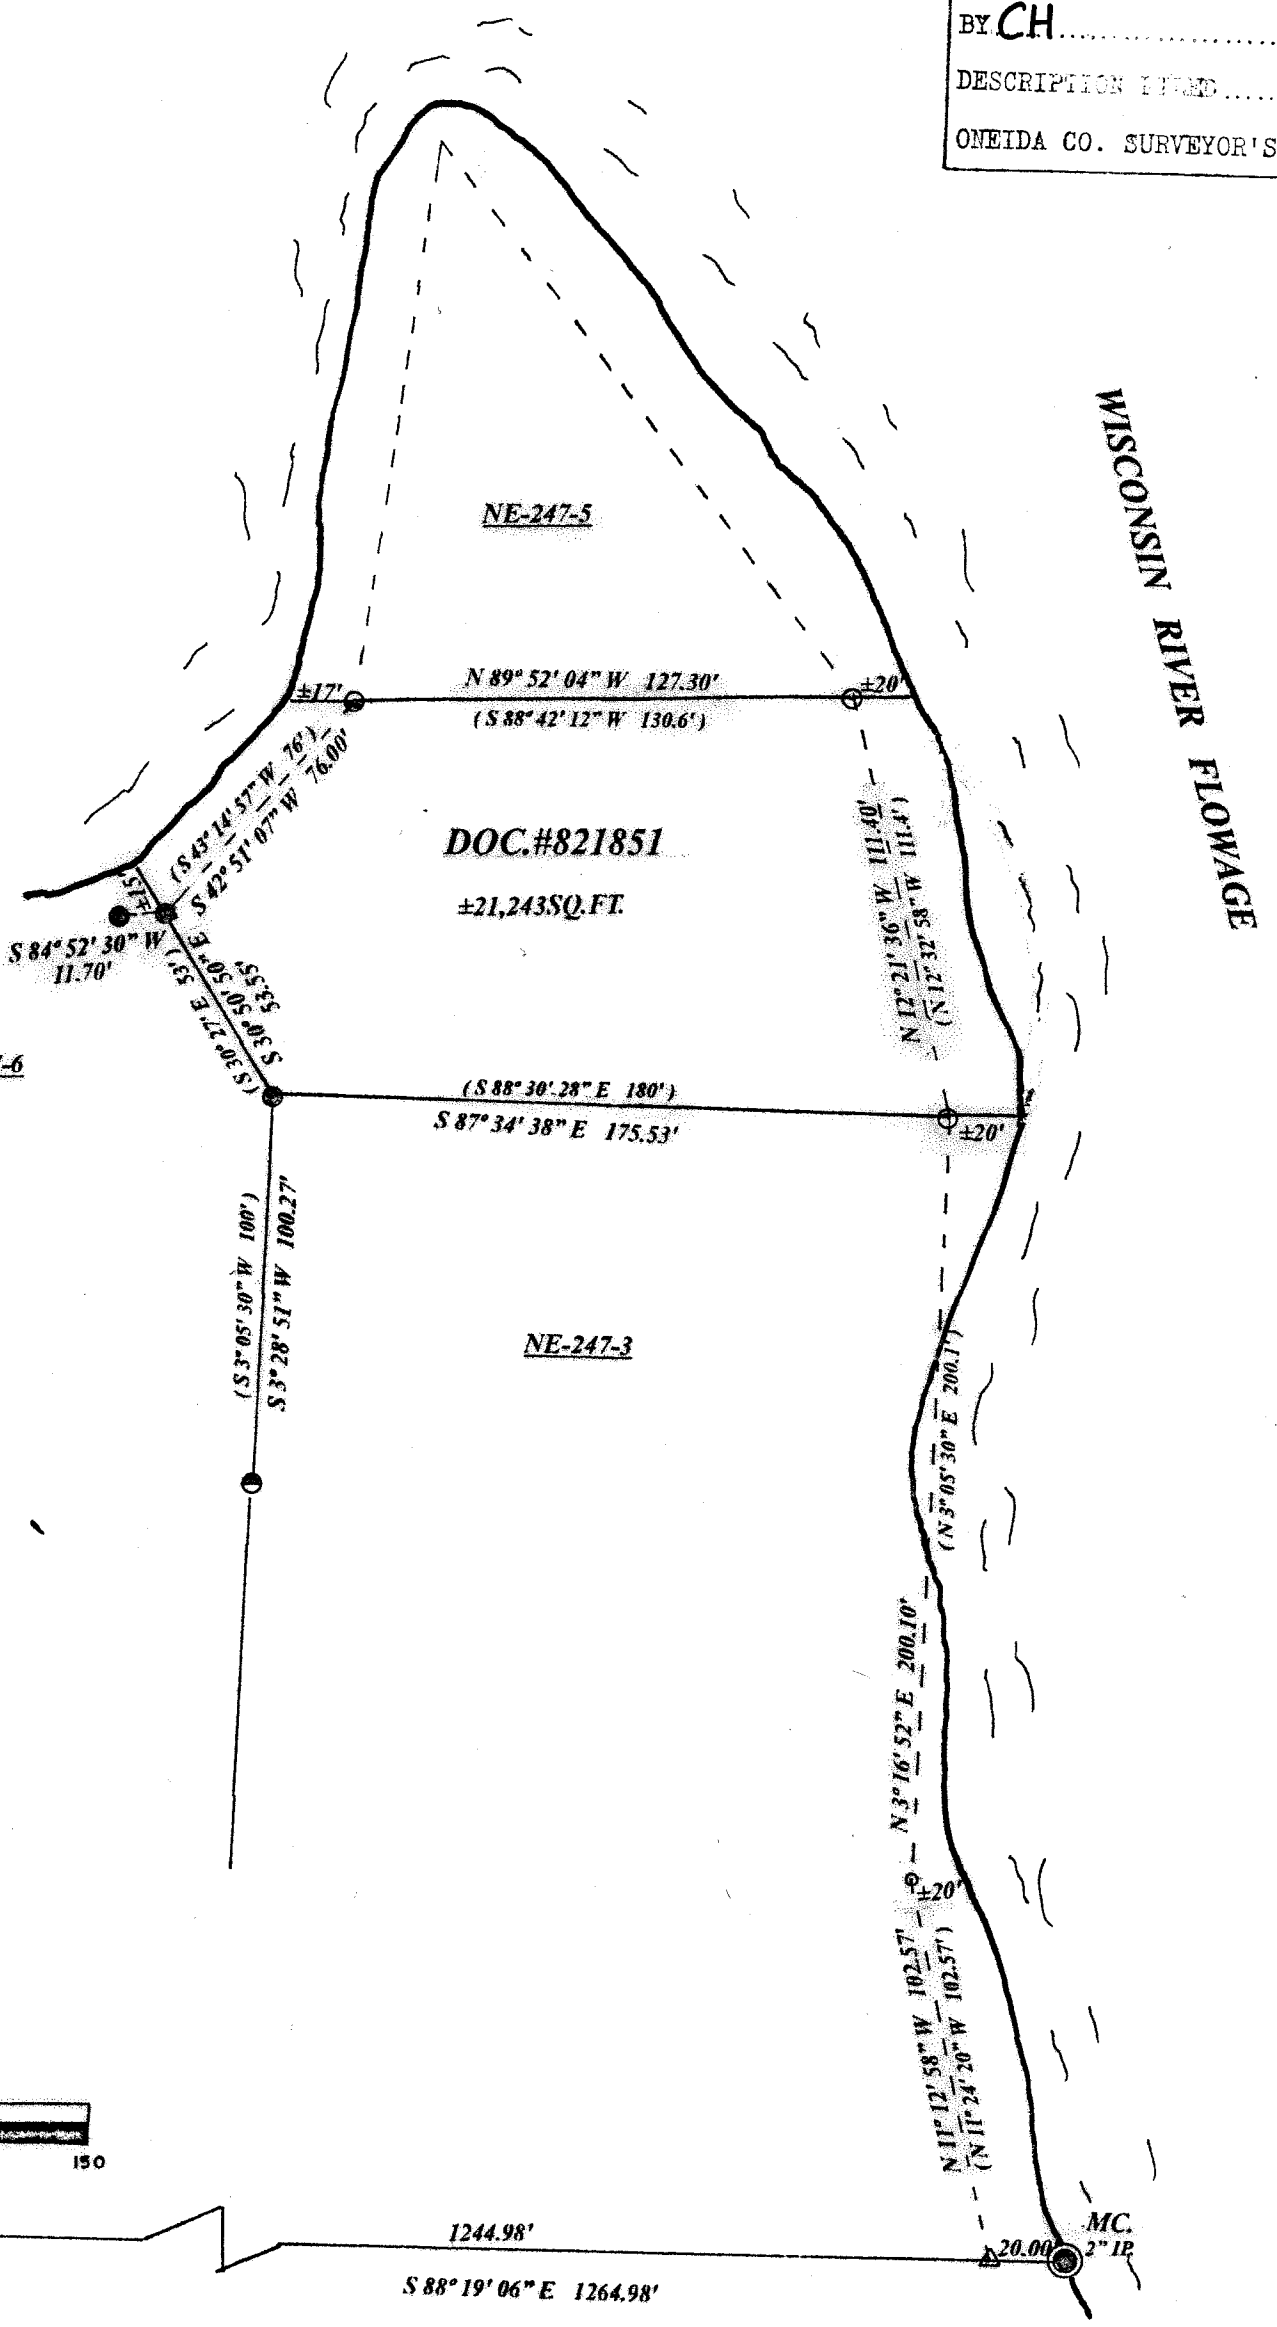

LEGEND

- subdivisional monument of record
- found 1.25" iron pipe
- found 1" iron pipe
- set 1" iron pipe
- set iron spike
- computed position
- set 3/4" iron rod
- (0.00') deeded

SCALE

1" = 50'

0 25 50 100 150

I, Todd Loftus, Professional Land Surveyor, hereby certify, that I have surveyed the property shown hereon. That this map represents an accurate survey of said property to the best of my knowledge & belief. That I have performed this survey by order of Susan Tompkins and that I have complied with the applicable requirements of the Wisconsin Administrative Code A.E.7.

DATE oct 13, 2026

field work completed on Oct. 9th, 2026

WISCONSIN
TODD J.
LOFTUS
S-1523
RHINELANDER,
WIS.
LAND SURVEYOR

survey for Susan L. Tompkins
N89W16099 Main St.
Menomonee Falls, WI. 53051

Loftus Surveying
5437 Riverview Drive
Rhinelander, WI. 54501
tel/fax 715-369-1142
hodag28@hotmail.com

4089B8

A4546