
A4548

PLAT OF SURVEY

LOT 4 OF RIDGEVIEW, RECORDED AS DOCUMENT NUMBER P000515, FILED IN THE ONEIDA COUNTY REGISTER OF DEEDS OFFICE LOCATED IN GOVERNMENT LOT 4 OF SECTION 19, TOWNSHIP 39 NORTH, RANGE 7 EAST, TOWN OF WOODRUFF, ONEIDA COUNTY, WISCONSIN.

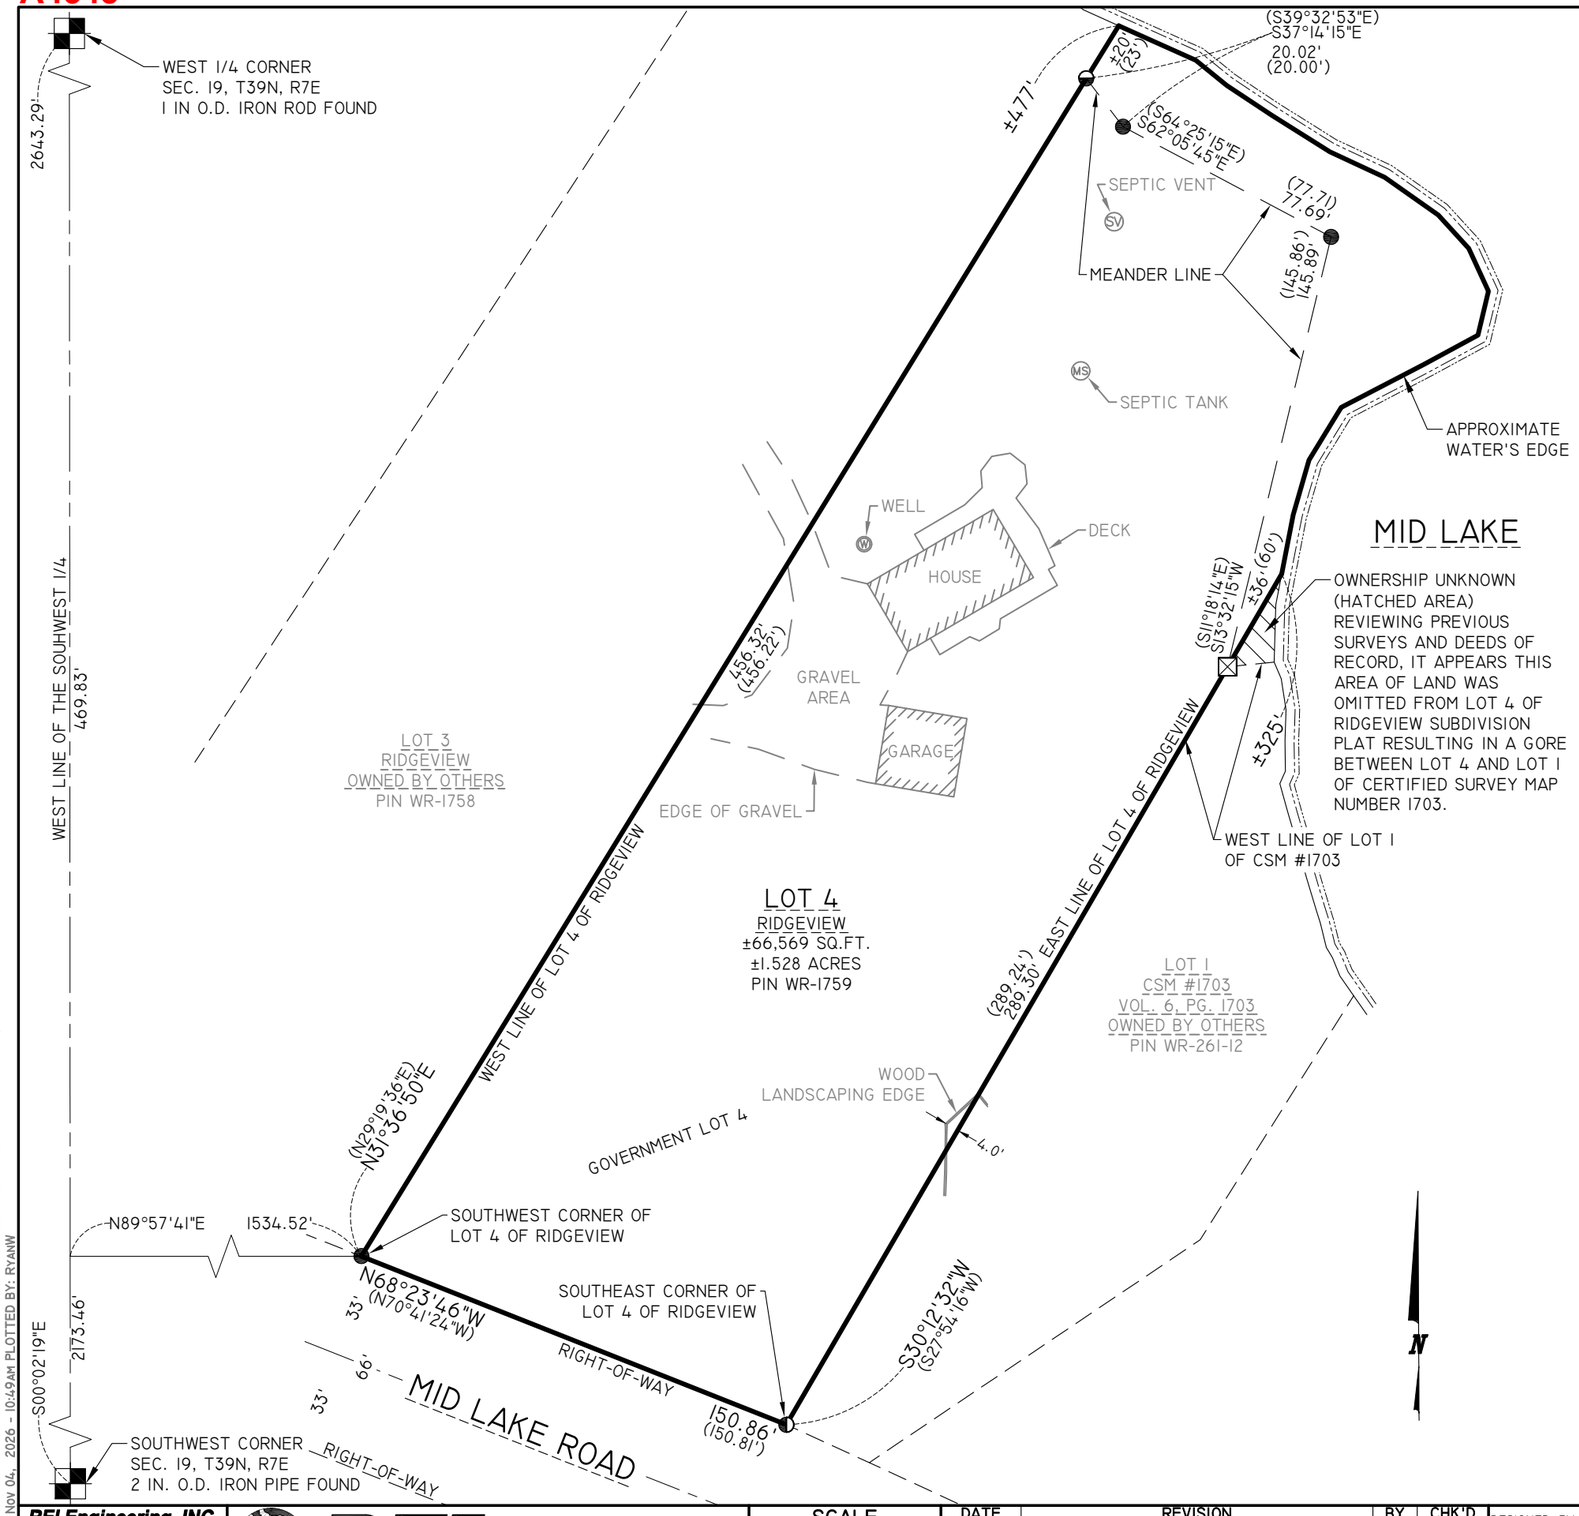

SURVEYOR'S CERTIFICATE

I JOSHUA W. PRENTICE, WISCONSIN PROFESSIONAL LAND SURVEYOR S-2852, DO HEREBY CERTIFY TO THE BEST OF MY KNOWLEDGE AND BELIEF THAT I HAVE SURVEYED AND MAPPED LOT 4 OF RIDGEVIEW, RECORDED AS DOCUMENT NUMBER P000515, FILED IN THE ONEIDA COUNTY REGISTER OF DEEDS OFFICE LOCATED IN GOVERNMENT LOT 4 OF SECTION 19, TOWNSHIP 39 NORTH, RANGE 7 EAST, TOWN OF WOODRUFF, ONEIDA COUNTY, WISCONSIN.

THAT SAID LOT 4 CONTAINS ±66,569 SQUARE FEET, OR 1.528 ACRES, MORE OR LESS.

THAT I HAVE MADE THIS SURVEY AND MAP THEREOF AT THE DIRECTION OF RICK FLORAL, OWNER OF SAID PARCEL.

THAT SAID LOT 4 IS SUBJECT TO EASEMENTS, RESTRICTIONS, AND RIGHTS-OF-WAY OF RECORD.

THAT I HAVE FULLY COMPLIED WITH THE PROVISIONS OF WISCONSIN ADMINISTRATIVE CODE A-E7.

THAT SAID LOT 4 IS A CORRECT AND ACCURATE REPRESENTATION OF THE EXTERIOR BOUNDARY OF SAID LOT 4.

DATED THIS 3RD DAY OF NOVEMBER, 2026

REI
JOSHUA W. PRENTICE
WI P.L.S. S-2852

MAP # A4548
DATE FILED: 11-5-2026
BY: CH
DESCRIPTION FILED:
ONEIDA CO. SURVEYOR'S OFFICE

LEGEND

- ⊠ - 4IN X 4IN CONCRETE MONUMENT FOUND
- ◒ - 1 IN. O.D. IRON PIPE FOUND
- ● - 1-1/4 IN. O.D. IRON PIPE FOUND
- ◐ - 2 IN. O.D. IRON PIPE FOUND
- (126') - RECORDED BEARING/LENGTH
- 126.00' - MEASURED BEARING/LENGTH

WISCONSIN
JOSHUA W. PRENTICE
S-2852
SCHOFIELD, WI
LAND SURVEYOR
11-3-2026

NOTES:
1. BEARINGS ARE BASED ON THE ONEIDA COUNTY COORDINATE SYSTEM, NAD 83(2011) DATUM AND REFERENCED TO THE WEST LINE OF THE SOUTHWEST 1/4 OF SECTION 19, TOWNSHIP 39 NORTH, RANGE 7 EAST, MEASURED TO BEAR SOUTH 00°02'19" EAST.
2. FIELD WORK WAS COMPLETED ON 10-2-2026.
3. RIGHT-OF-WAY OF MID LAKE ROAD IS BASED ON THE PLAT OF RIDGEVIEW AND FOUND MONUMENTATION.

REI Engineering, INC.
4080 N. 20TH AVENUE
WAUSAU, WISCONSIN 54401
PHONE: 715.675.9784 FAX: 715.675.4060
EMAIL: MAIL@REIENGINEERING.COM

REI CIVIL & ENVIRONMENTAL ENGINEERING, SURVEYING

SCALE 0 25 50

DATE	REVISION	BY	CHK'D

DESIGNED BY:		CHECKED BY:	JWP
SURVEYED BY:	SB, JS	APPROVED BY:	JWP
DRAWN BY:	RSW	DATE:	11-3-2026

PLAT OF SURVEY
RICK FLORAL
8980 MID LAKE ROAD
TOWN OF WOODRUFF, WISCONSIN

REI No. 96-204A
SHEET 1 OF 1

DRAWING FILE: W:\SU\96\96-204A\DRAWING\SURVEY\96-204A PLAT OF SURVEY.DWG LAYOUT: PLAT OF SURVEY-11X17
PLOTTED: Nov 04, 2026 - 10:49AM PLOTTED BY: RYANW

A4548