A4549

A4549

RETRACEMENT SURVEY


LOT 1, ONEIDA COUNTRY CERTIFIED SURVEY MAP Vol. 14, Pg. 3342, LOCATED IN THE NORTHEAST 1/4 OF THE NORTHWEST 1/4 OF SECTION 32, TOWNSHIP 36 NORTH, RANGE 6 EAST, TOWN OF NOKOMIS, ONEIDA COUNTY, WISCONSIN.

WISCONSIN
ANTHONY JONES
S-2508
RHINELANDER
WIS.
LAND SURVEYOR

SURVEYOR'S CERTIFICATE

I, ANTHONY R. JONES, WISCONSIN PROFESSIONAL LAND SURVEYOR No. S-2508, DO HEREBY CERTIFY THAT I HAVE MADE THIS SURVEY UNDER THE DIRECTION OF JASON JOHNSON, OWNER, THAT THIS MAP, IN MY OPINION, IS A TRUE AND CORRECT REPRESENTATION OF THAT SURVEY AND THAT I HAVE COMPLIED WITH THE PROVISIONS OF WISCONSIN ADMINISTRATIVE CODE A-E 7.

MAP # A4549
DATE FILED 11-12-2026
BY CH
DESCRIPT...
ONEIDA CO. SURVEYOR'S OFFICE

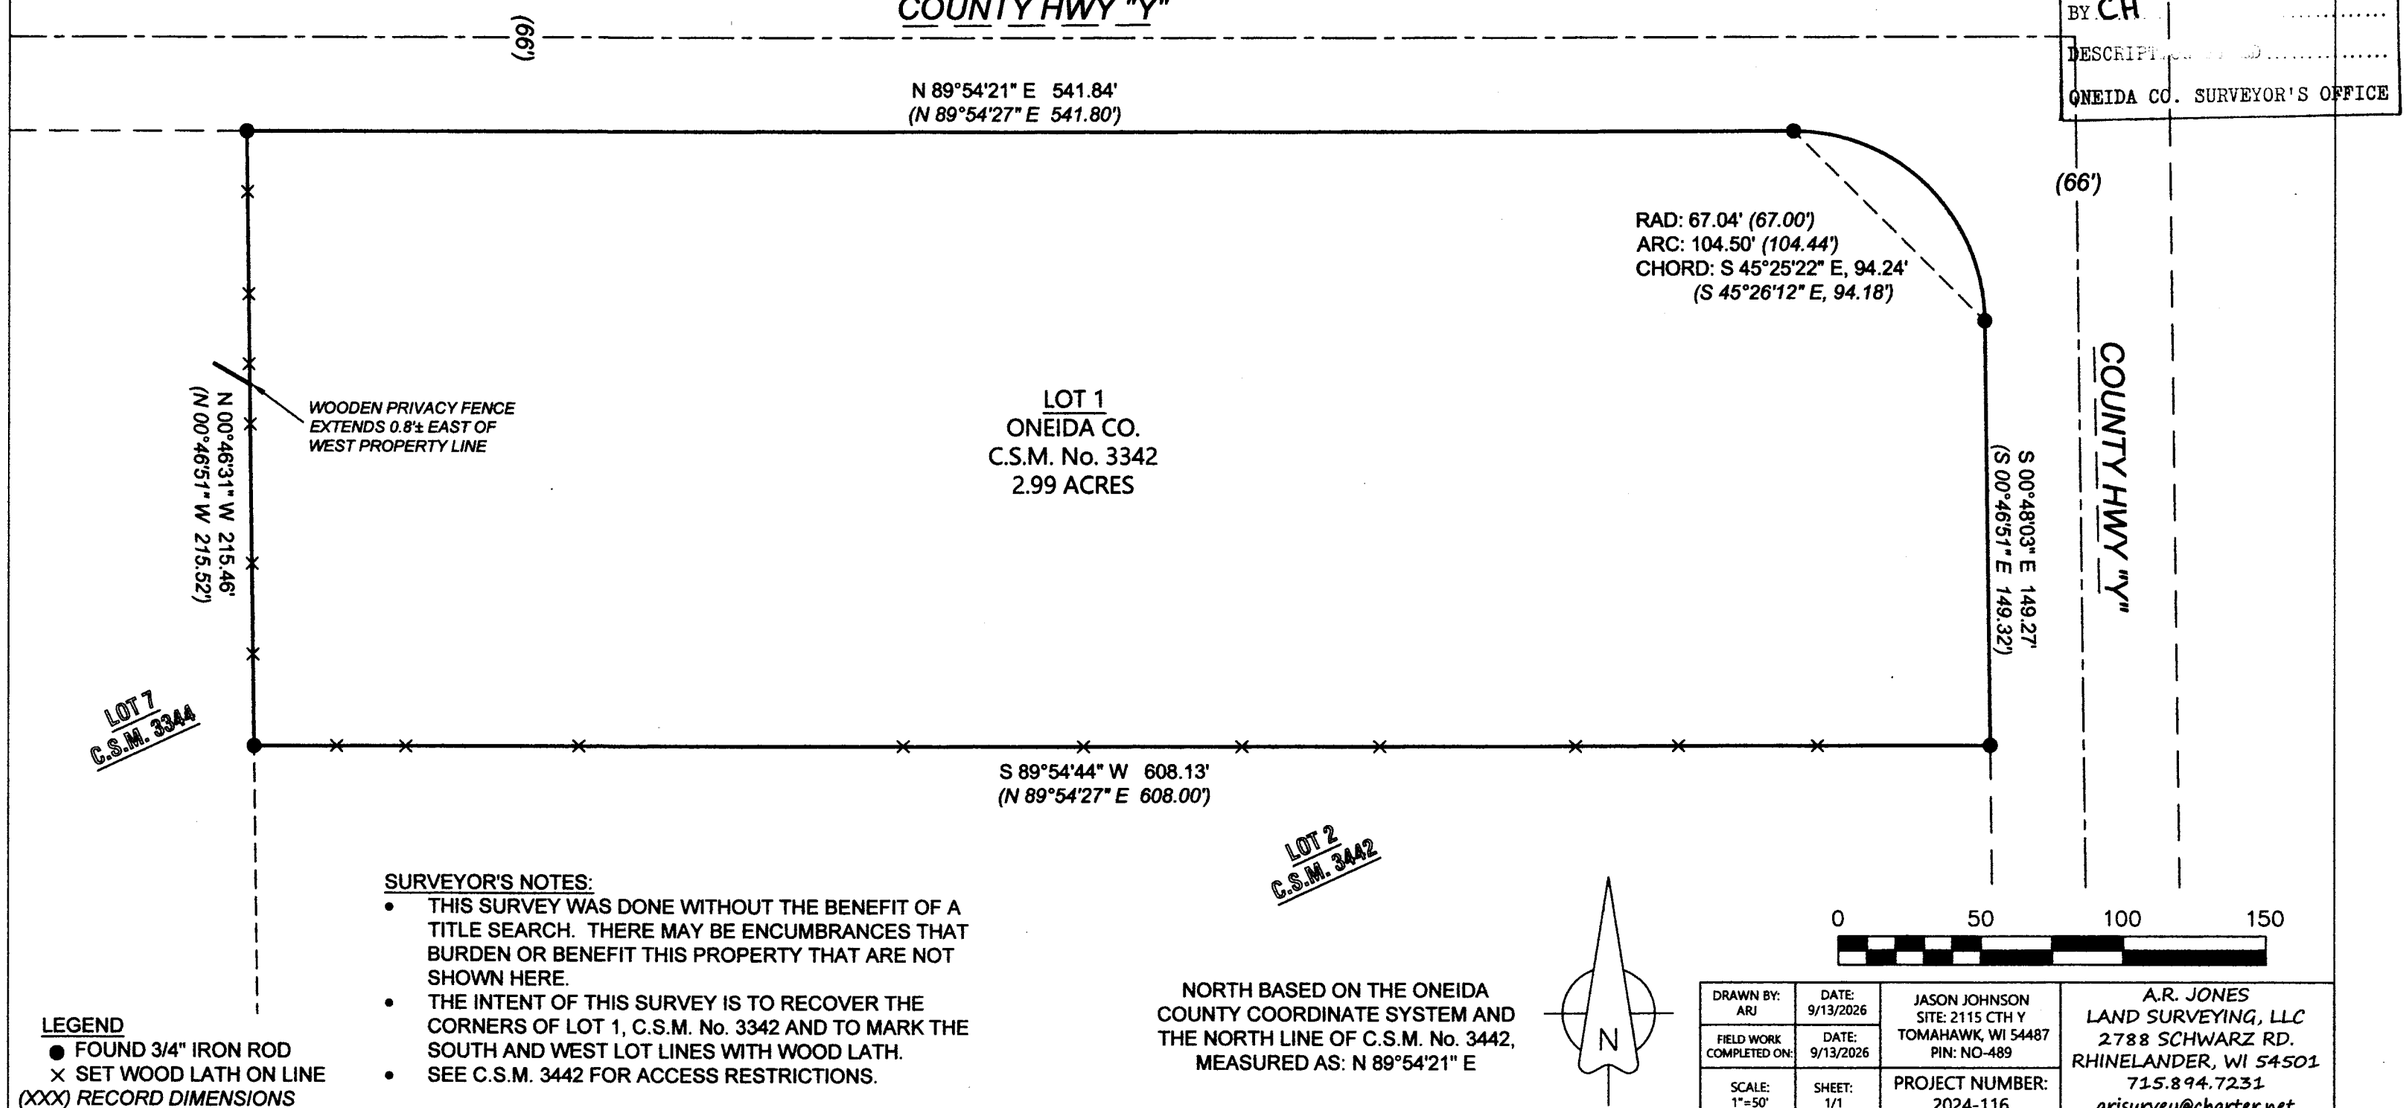

0 50 100 150

LEGEND
- ● FOUND 3/4" IRON ROD
- × SET WOOD LATH ON LINE

(XXX) RECORD DIMENSIONS

SURVEYOR'S NOTES:
- THIS SURVEY WAS DONE WITHOUT THE BENEFIT OF A TITLE SEARCH. THERE MAY BE ENCUMBRANCES THAT BURDEN OR BENEFIT THIS PROPERTY THAT ARE NOT SHOWN HERE.
- THE INTENT OF THIS SURVEY IS TO RECOVER THE CORNERS OF LOT 1, C.S.M. No. 3342 AND TO MARK THE SOUTH AND WEST LOT LINES WITH WOOD LATH.
- SEE C.S.M. 3442 FOR ACCESS RESTRICTIONS.

NORTH BASED ON THE ONEIDA COUNTY COORDINATE SYSTEM AND THE NORTH LINE OF C.S.M. No. 3442, MEASURED AS: N 89°54'21" E

N

DRAWN BY: ARJ	DATE: 9/13/2026	JASON JOHNSON SITE: 2115 CTH Y TOMAHAWK, WI 54487 PIN: NO-489	A.R. JONES LAND SURVEYING, LLC 2788 SCHWARZ RD. RHINELANDER, WI 54501 715.894.7231 arjsurvey@charter.net
FIELD WORK COMPLETED ON:	DATE: 9/13/2026		
SCALE: 1"=50'	SHEET: 1/1	PROJECT NUMBER: 2024-116	

A4549

A4549