PART OF PARCELS 1 & 2 OF THE REPLAT OF ALBURLEIGH SHORES BEING, LOTS 7 & 8 & LOT 'G' OF ALBURLEIGH SHORES PLAT, IN GOV'T. LOT 1, SECTION 14, TOWNSHIP 36 NORTH, RANGE 9 EAST, TOWN OF PELICAN, ONEIDA COUNTY, WIS.

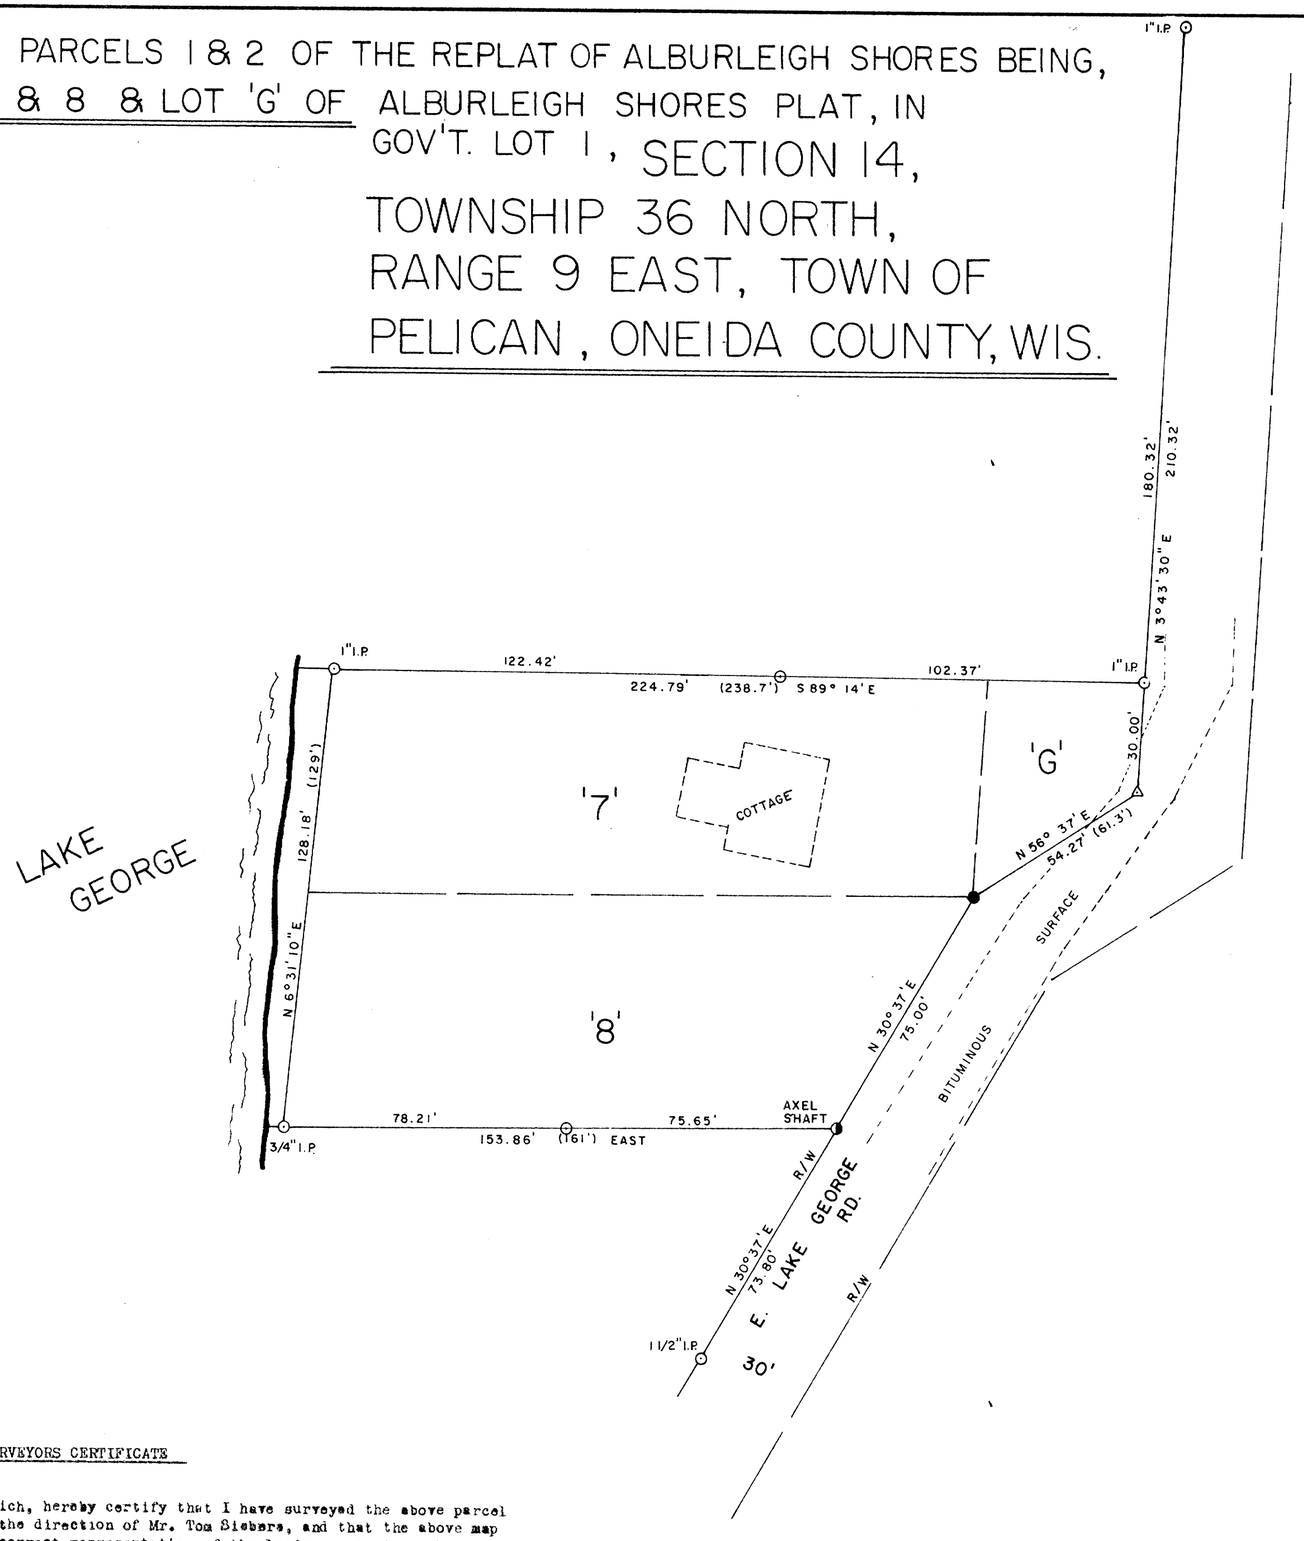

N

SURVEYORS CERTIFICATE

I, William Immich, hereby certify that I have surveyed the above parcel of land under the direction of Mr. Tom Siebers, and that the above map is a true and correct representation of the lands surveyed to the best of my knowledge and belief.

William Immich — JULY 20 1983
William Immich — date

RECEIVED & FILED #811114
On..da County Surveyor's Office
Date.....
By.....
DCS Area #.....

LEGEND

- ⊙ FOUND IRON PIPE
- ◑ FOUND AXLE SHAFT
- ● SET 1"x 24" IRON PIPE WEIGHING 1.13 LBS./LIN. FT.
- △ SET R.R. SPIKE
- (0.00) RECORDED DISTANCES IN PARENTHESIS

WISCONSIN
WILLIAM G. IMMICH
S-1383
RHINELANDER
WIS.
LAND SURVEYOR

TOM SIEBERS
8727 W. LINCOLN AVE.
WEST ALLIS, WIS. 53227

SCALE 1" = 30' DATE JULY 18, 1983 DWN. BY MJH

DWG. NO. 7428

GENISOT AND ASSOCIATES, INC.
RHINELANDER, WIS.

811114

DESIGN PRODUCTS CO. 1030