LAKE TERRACE ESTATES CONDOMINIUM

Part of
GOV'T. LOT 3, SECTION 8
and part of
GOV'T. LOT 1, SECTION 9
T39N, R11E
Three Lakes Township
Oneida County, Wisconsin

WILDERNESS SURVEYING, INC

WISCONSIN JAMES D. REIN S 1234 MINOCQUA, WIS. LAND SURVEYOR

Registered Land Surveyor # S-1234
Dated this 24th day of July, 1981

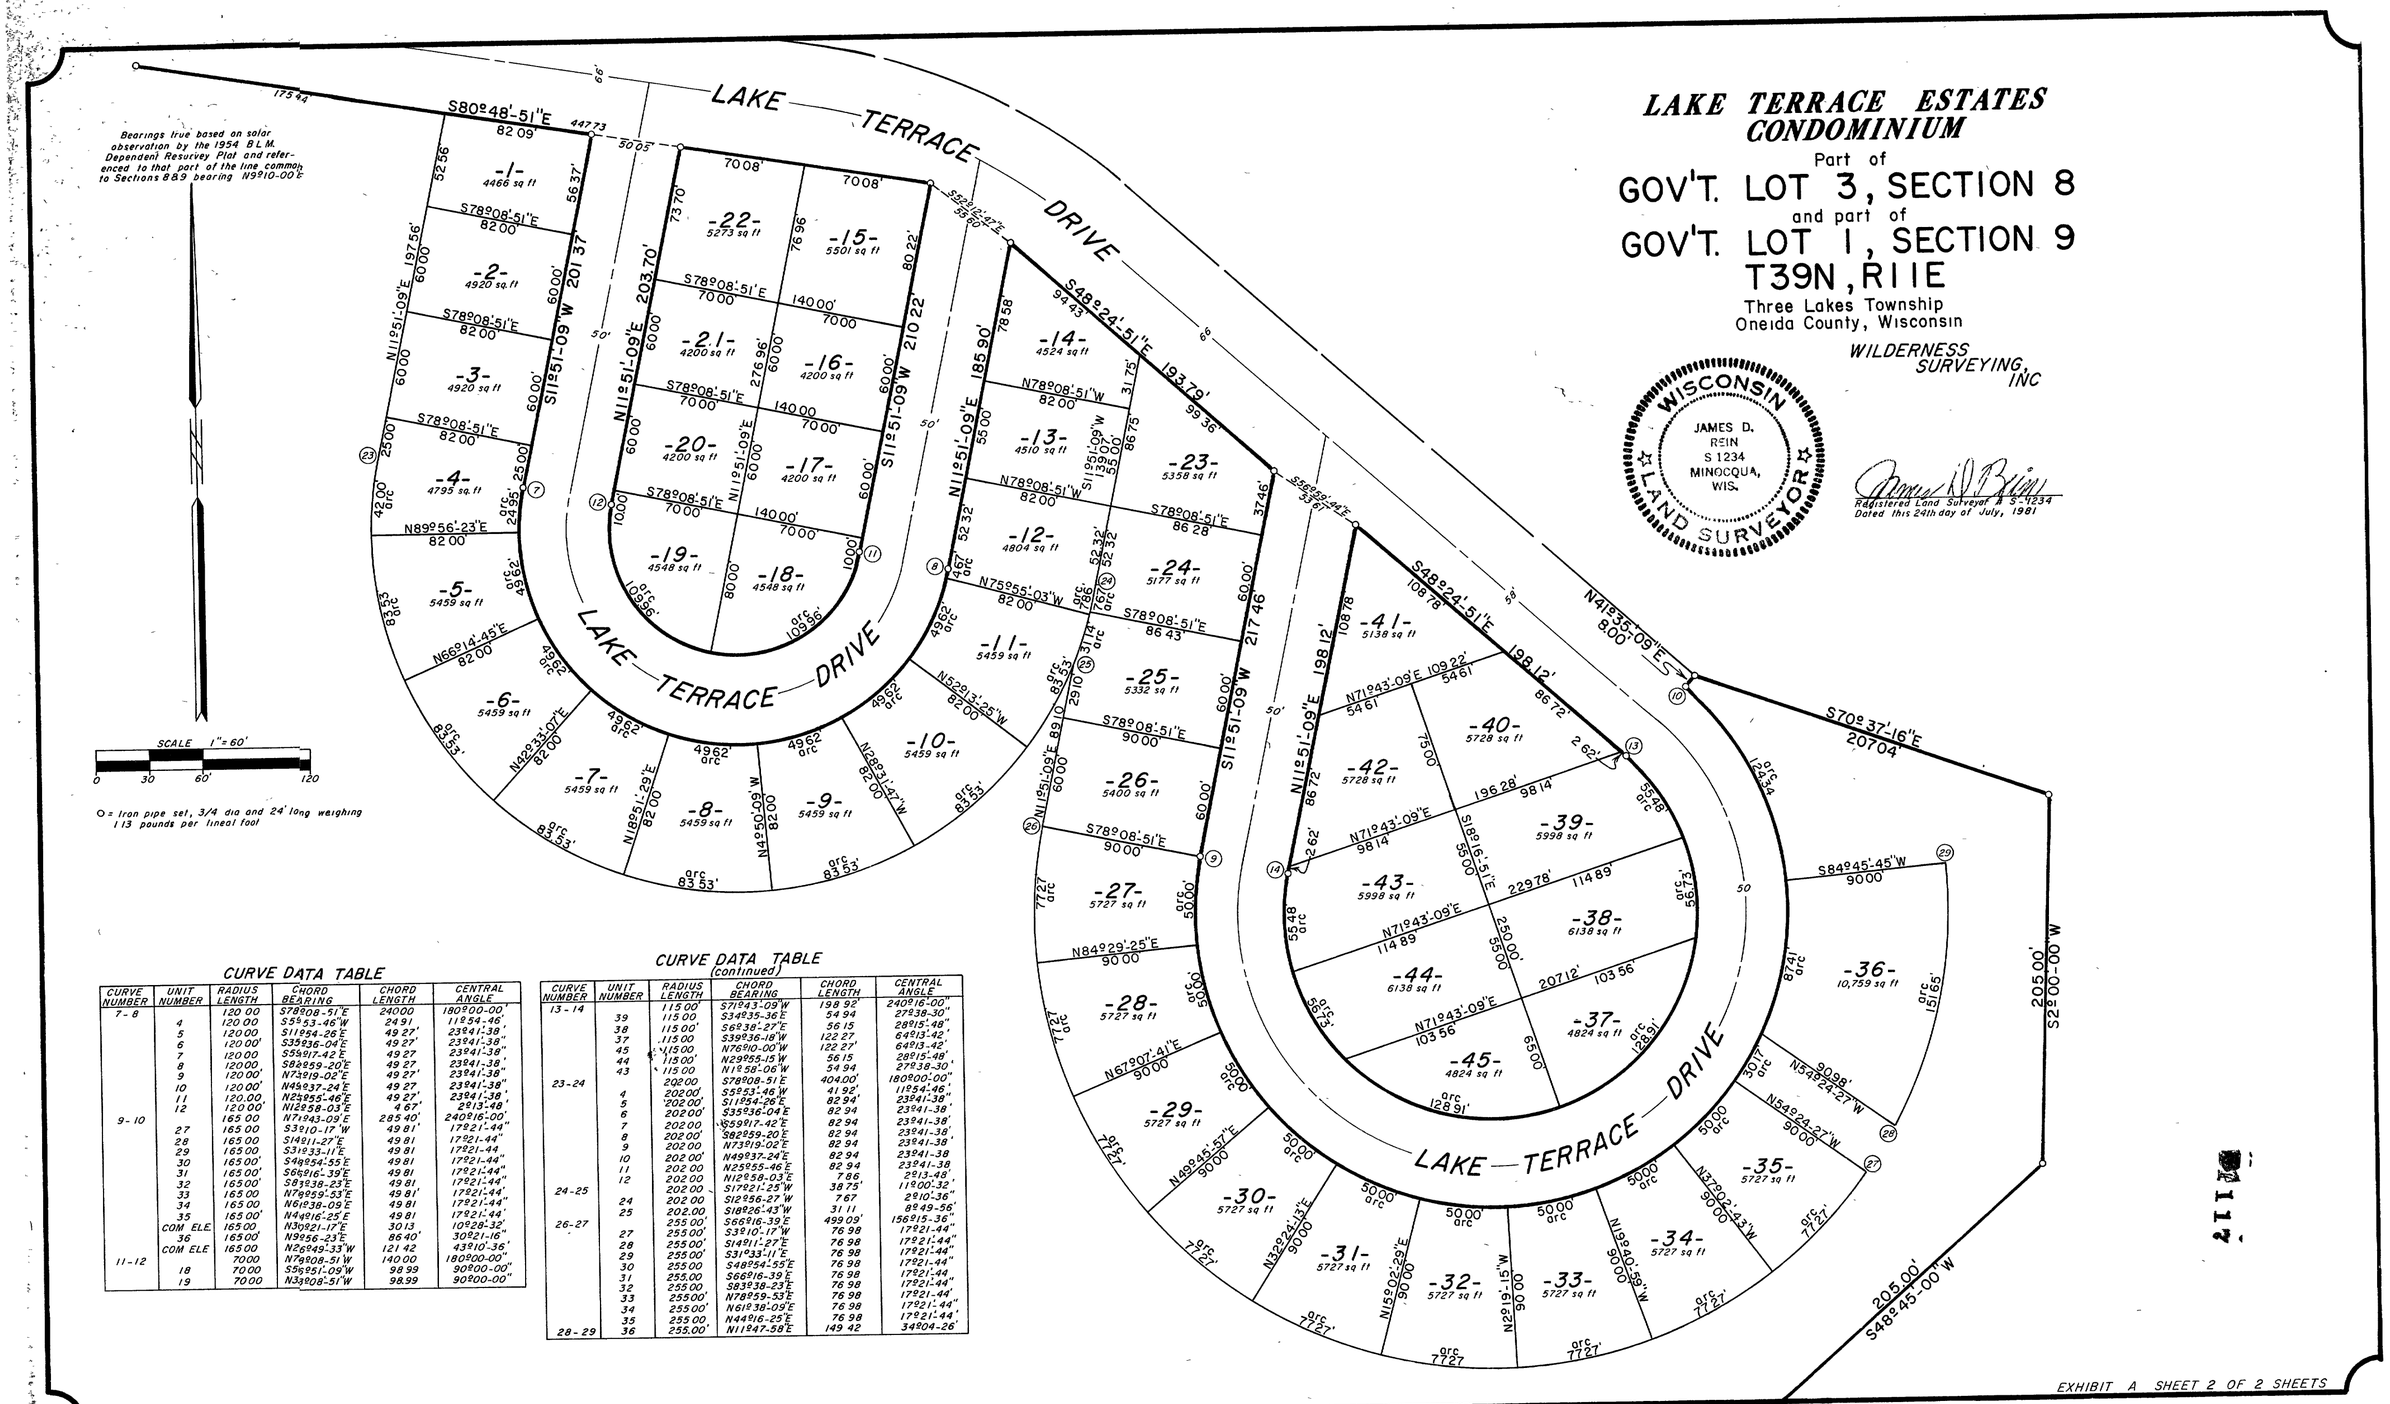

CURVE DATA TABLE

CURVE NUMBER	UNIT NUMBER	RADIUS LENGTH	CHORD BEARING	CHORD LENGTH	CENTRAL ANGLE
7-8		120.00	S78°08-51"E	240.00	180°00-00"
	4	120.00	S5°53-46"W	24.91	11°54-46"
	5	120.00	S11°54-26"E	49.27'	23°41-38"
	6	120.00'	S35°36-04"E	49.27'	23°41-38"
	7	120.00	S59°17-42"E	49.27	23°41-38"
	8	120.00'	S82°59-20"E	49.27	23°41-38"
	9	120.00'	N73°19-02"E	49.27'	23°41-38"
	10	120.00'	N49°37-24"E	49.27	23°41-38"
	11	120.00	N25°55-46"E	49.27'	23°41-38'
	12	120.00'	N12°58-03"E	4.67'	2°13-48'
9-10		165.00	N71°43-09"E	285.40'	240°16-00"
	27	165.00	S3°10-17"W	49.81'	17°21-44"
	28	165.00	S14°11-27"E	49.81	17°21-44"
	29	165.00	S31°33-11"E	49.81	17°21-44
	30	165.00'	S48°54-55"E	49.81	17°21-44"
	31	165.00'	S66°16'-39"E	49.81	17°21-44"
	32	165.00'	S83°38-23"E	49.81	17°21-44"
	33	165.00	N79°59-53"E	49.81'	17°21-44'
	34	165.00	N61°38-09"E	49.81	17°21-44"
	35	165.00'	N44°16-25"E	49.81	17°21-44'
	COM ELE	165.00'	N30°21-17"E	30.13	10°28-32'
	36	165.00'	N9°56-23"E	86.40'	30°21-16"
	COM ELE	165.00	N26°49-33"W	121.42	43°10'-36'
11-12		70.00	N79°08-51"W	140.00	180°00-00"
	18	70.00	S56°51'-09"W	98.99	90°00-00"
	19	70.00	N33°08-51"W	98.99	90°00-00"

CURVE DATA TABLE (continued)

CURVE NUMBER	UNIT NUMBER	RADIUS LENGTH	CHORD BEARING	CHORD LENGTH	CENTRAL ANGLE
13-14		115.00	S71°43-09"W	198.92'	240°16-00"
	39	115.00	S34°35-36"E	54.94	27°38-30"
	38	115.00'	S68°36'-27"E	56.15	28°15'-48"
	37	115.00	S39°36-18"W	122.27	64°13-42'
	45	115.00'	N76°10-00"W	122.27'	64°13-42'
	44	115.00'	N29°55-15"W	56.15	28°15-48'
	43	115.00	N12°56-06"W	54.94	27°38-30'
23-24		202.00	S78°08-51"E	404.00'	180°00-00"
	4	202.00'	S5°53-46"W	41.92'	11°54-46"
	5	202.00'	S11°54-26"E	82.94'	23°41-38"
	6	202.00'	S35°36-04"E	82.94	23°41-38'
	7	202.00	S59°17-42"E	82.94	23°41-38'
	8	202.00'	S82°59-20"E	82.94	23°41-38'
	9	202.00	N73°19-02"E	82.94	23°41-38'
	10	202.00'	N49°37-24"E	82.94	23°41-38
	11	202.00	N25°55-46"E	82.94	23°41-38
	12	202.00	N12°58-03"E	7.86	2°13-49'
24-25		202.00	S17°21-25"W	38.75'	11°00'-32'
	24	202.00	S12°56-27"W	7.67	2°10'-36"
	25	202.00	S18°26-43"W	31.11	8°49-56'
26-27		255.00'	S66°16-39"E	499.09'	156°15-36"
	27	255.00'	S3°10-17"W	76.98	17°21-44"
	28	255.00'	S14°11-27"E	76.98	17°21'-44"
	29	255.00'	S31°33-11"E	76.98	17°21-44"
	30	255.00	S48°54-55"E	76.98	17°21-44"
	31	255.00	S66°16-39"E	76.98	17°21-44"
	32	255.00	S83°38-23"E	76.98	17°21-44"
	33	255.00'	N79°59-53"E	76.98	17°21-44'
	34	255.00'	N61°38-09"E	76.98	17°21'-44"
	35	255.00	N44°16-25"E	76.98	17°21'-44'
28-29	36	255.00'	N11°47-58"E	149.42	34°04-26'

Drafted by Terry Golding

EXHIBIT A SHEET 2 OF 2 SHEETS