B1132

DOCTORS' PARK

Part of the
NE1/4 of the NW1/4
SECTION 5, T36N, R9E
City of Rhinelander
Oneida County, Wisconsin

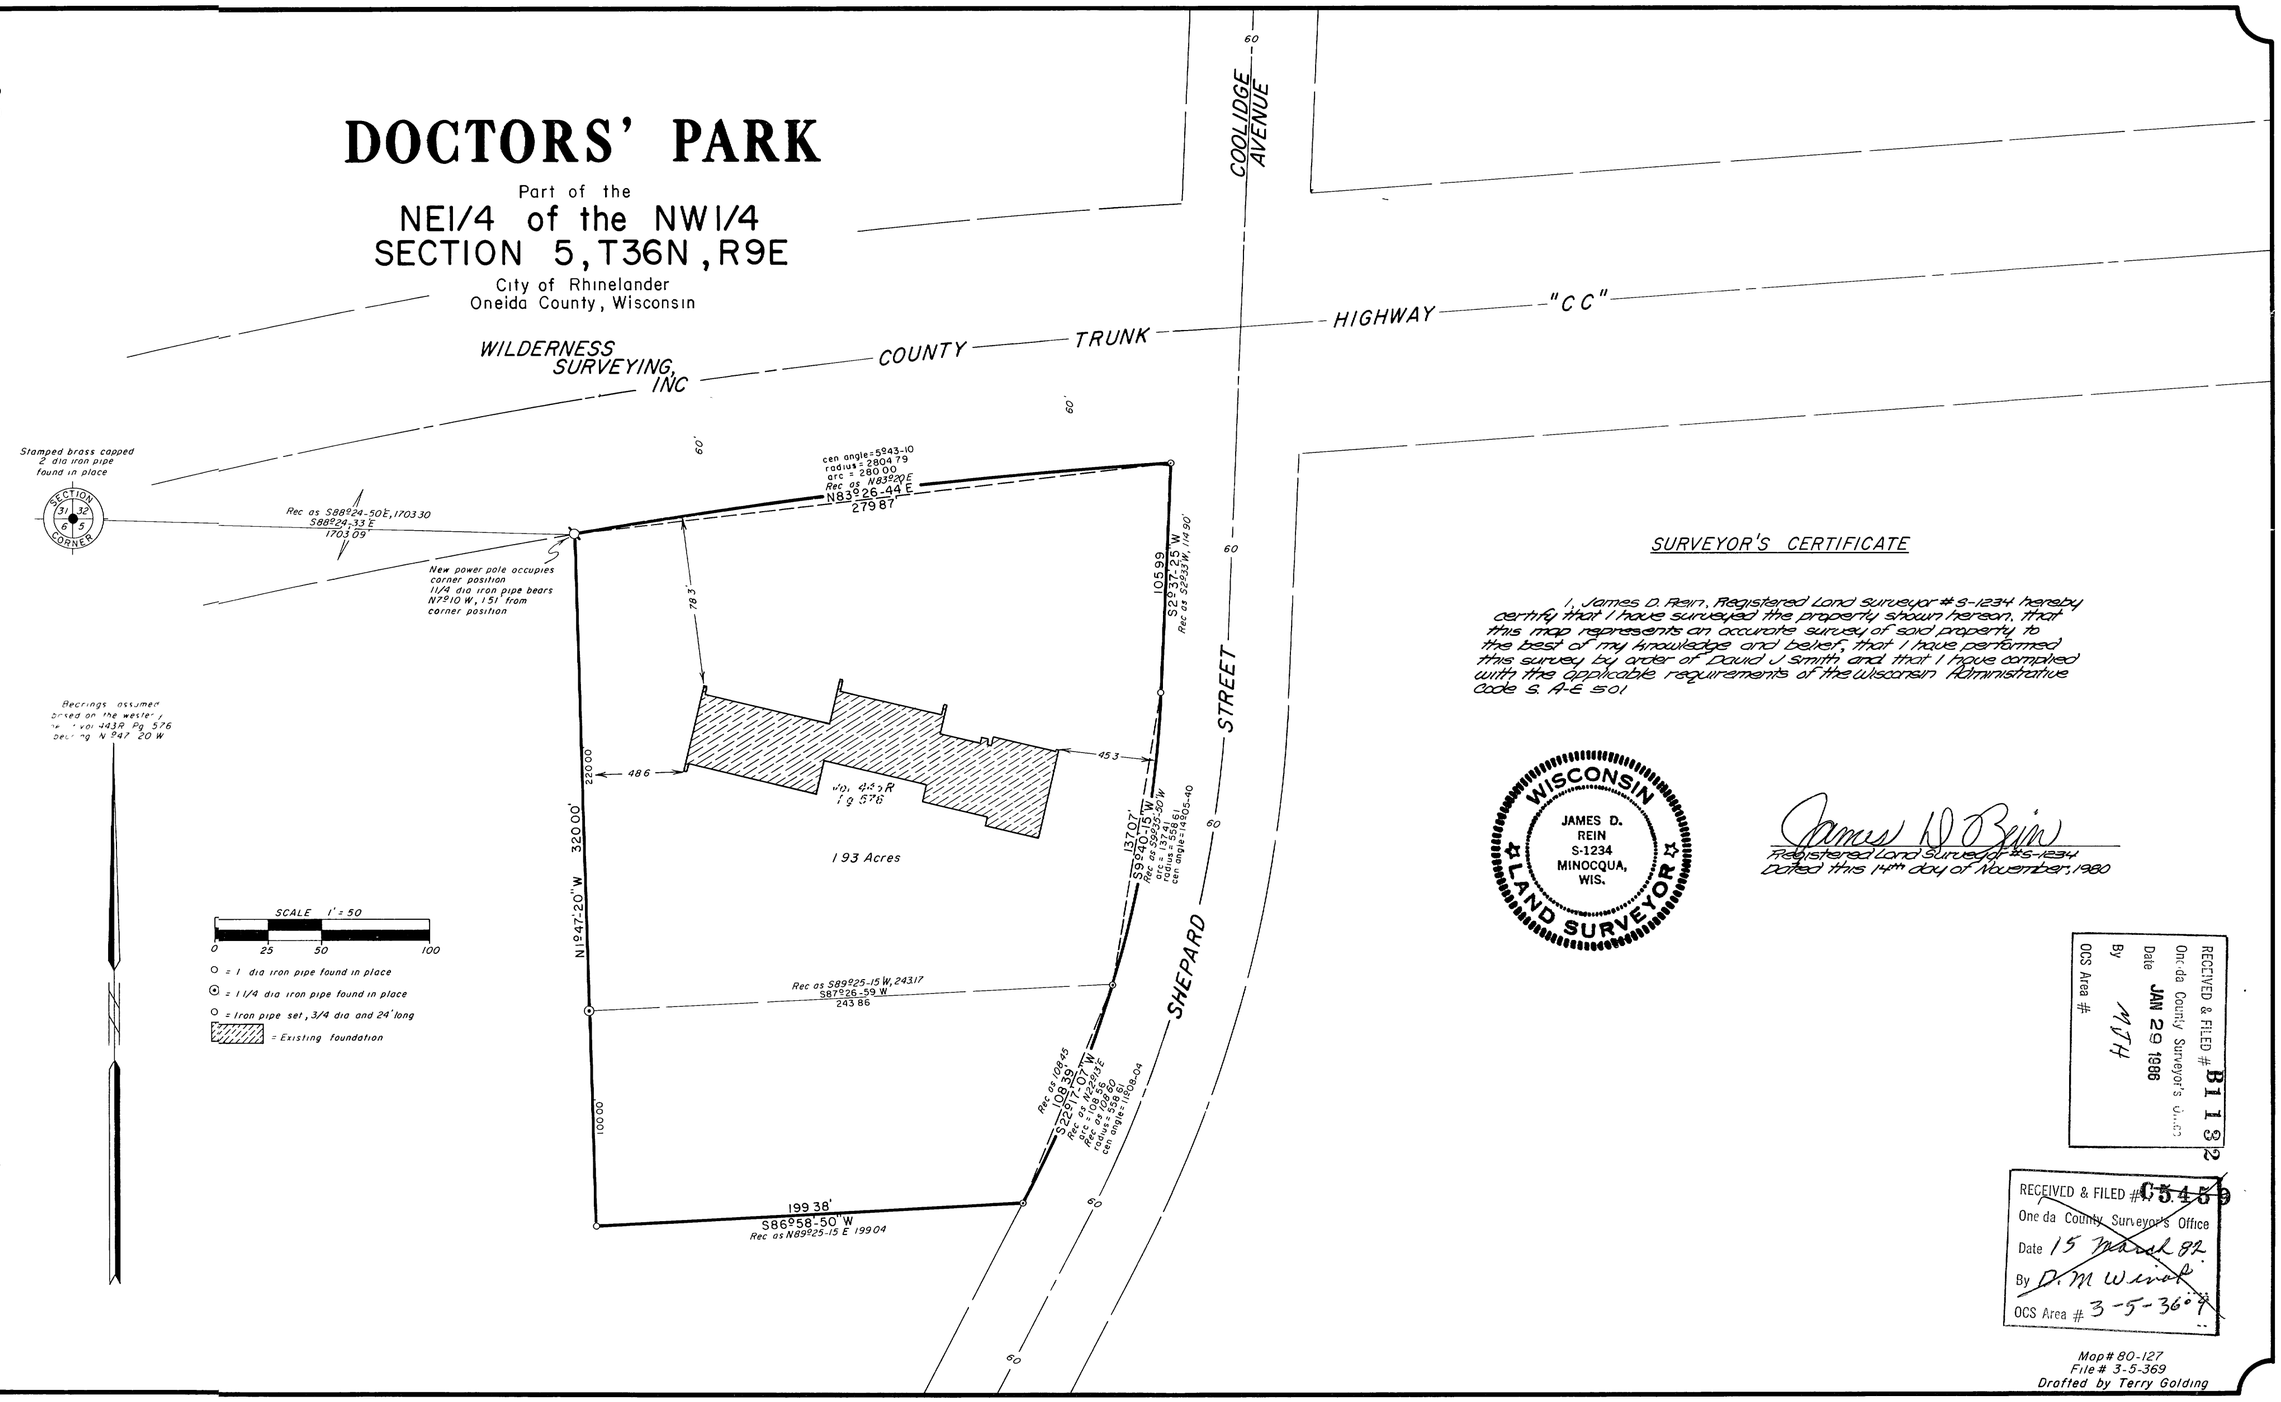

SURVEYOR'S CERTIFICATE

I, James D. Rein, Registered Land Surveyor #S-1234 hereby certify that I have surveyed the property shown hereon, that this map represents an accurate survey of said property to the best of my knowledge and belief, that I have performed this survey by order of David J Smith and that I have complied with the applicable requirements of the Wisconsin Administrative Code S. A-E 5.01

WISCONSIN
JAMES D. REIN
S-1234
MINOCQUA, WIS.
LAND SURVEYOR

James D Rein
Registered Land Surveyor #S-1234
Dated this 14th day of November, 1980

RECEIVED & FILED # B1132
Oneida County Surveyor's Office
Date JAN 29 1986
By MTH
OCS Area #

RECEIVED & FILED # ~~C5459~~
Oneida County Surveyor's Office
Date 15 March 82
By D. M. Wind
OCS Area # 3-5-36 ?

Map # 80-127
File # 3-5-369
Drafted by Terry Golding