B1277

FIELD RECONNAISSANCE
OF
MRS. ST. PERE'S PROPERTY
FOR E.A. KORTH

SCALE 1" = 500' DATE 7/23/58 DWN. BY L.A.J.
DWG. NO. 2226
GENISOT ENGINEERING CO.
RHINELANDER, WIS.

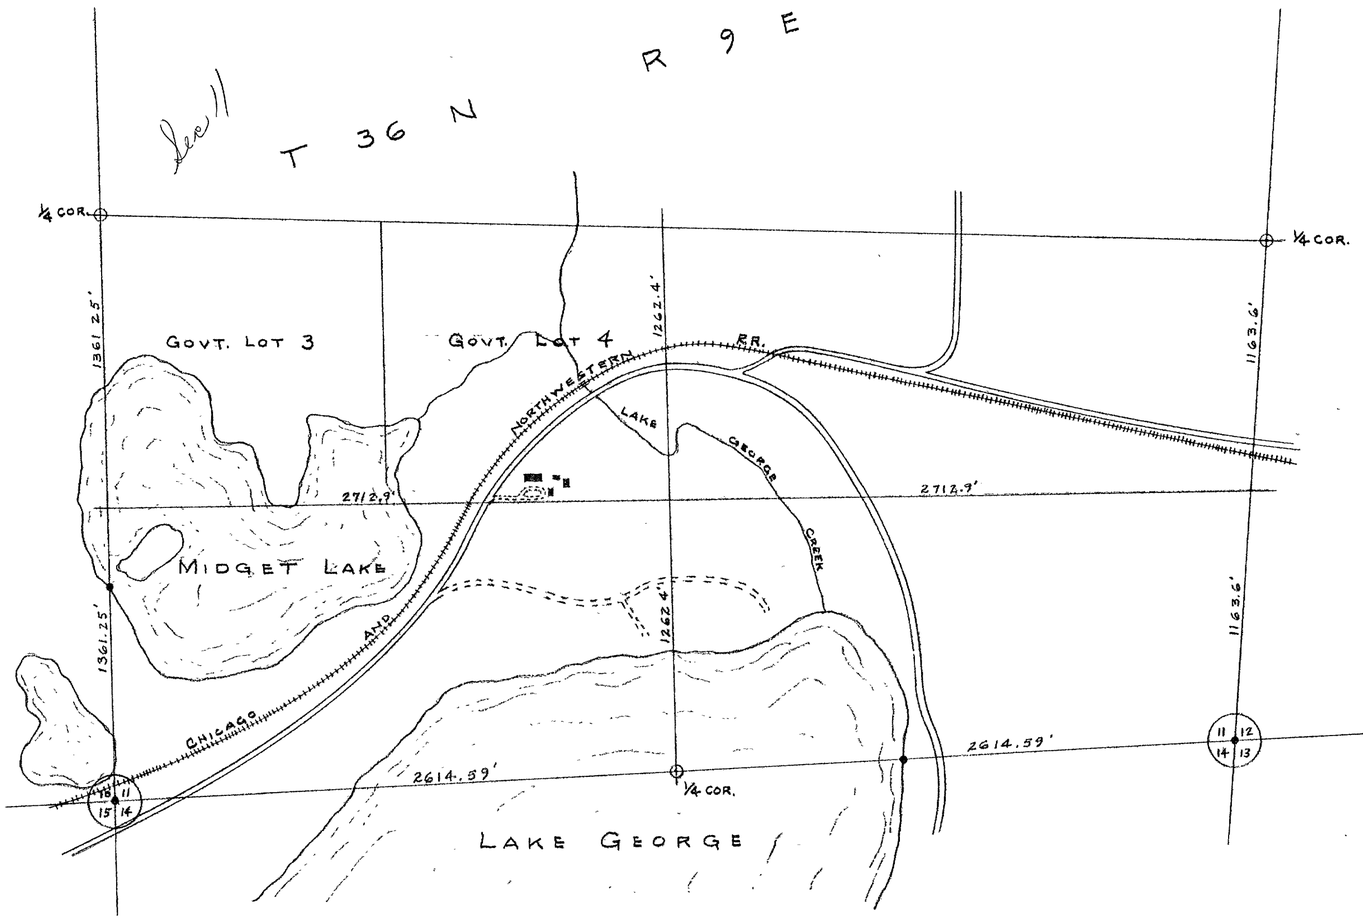

N

RECEIVED & FILED # B1277
Oneida County Surveyor's Office
Date JAN. 30 1986
By MJH
OCS Area #

RECEIVED & FILED C5088
Oneida County Surveyor's Office
Date 4 Jan 78
By D. M. Wirst
OCS Area # Adm 16-11-36-9

NOTE!

THIS DRAWING IS A REPRODUCTION ACCORDING TO THE FIELD NOTES OF D. S. BURNETT C.E.

• - INDICATES POINT SET BY PREVIOUS SURVEY AND LOCATED IN THE FIELD.