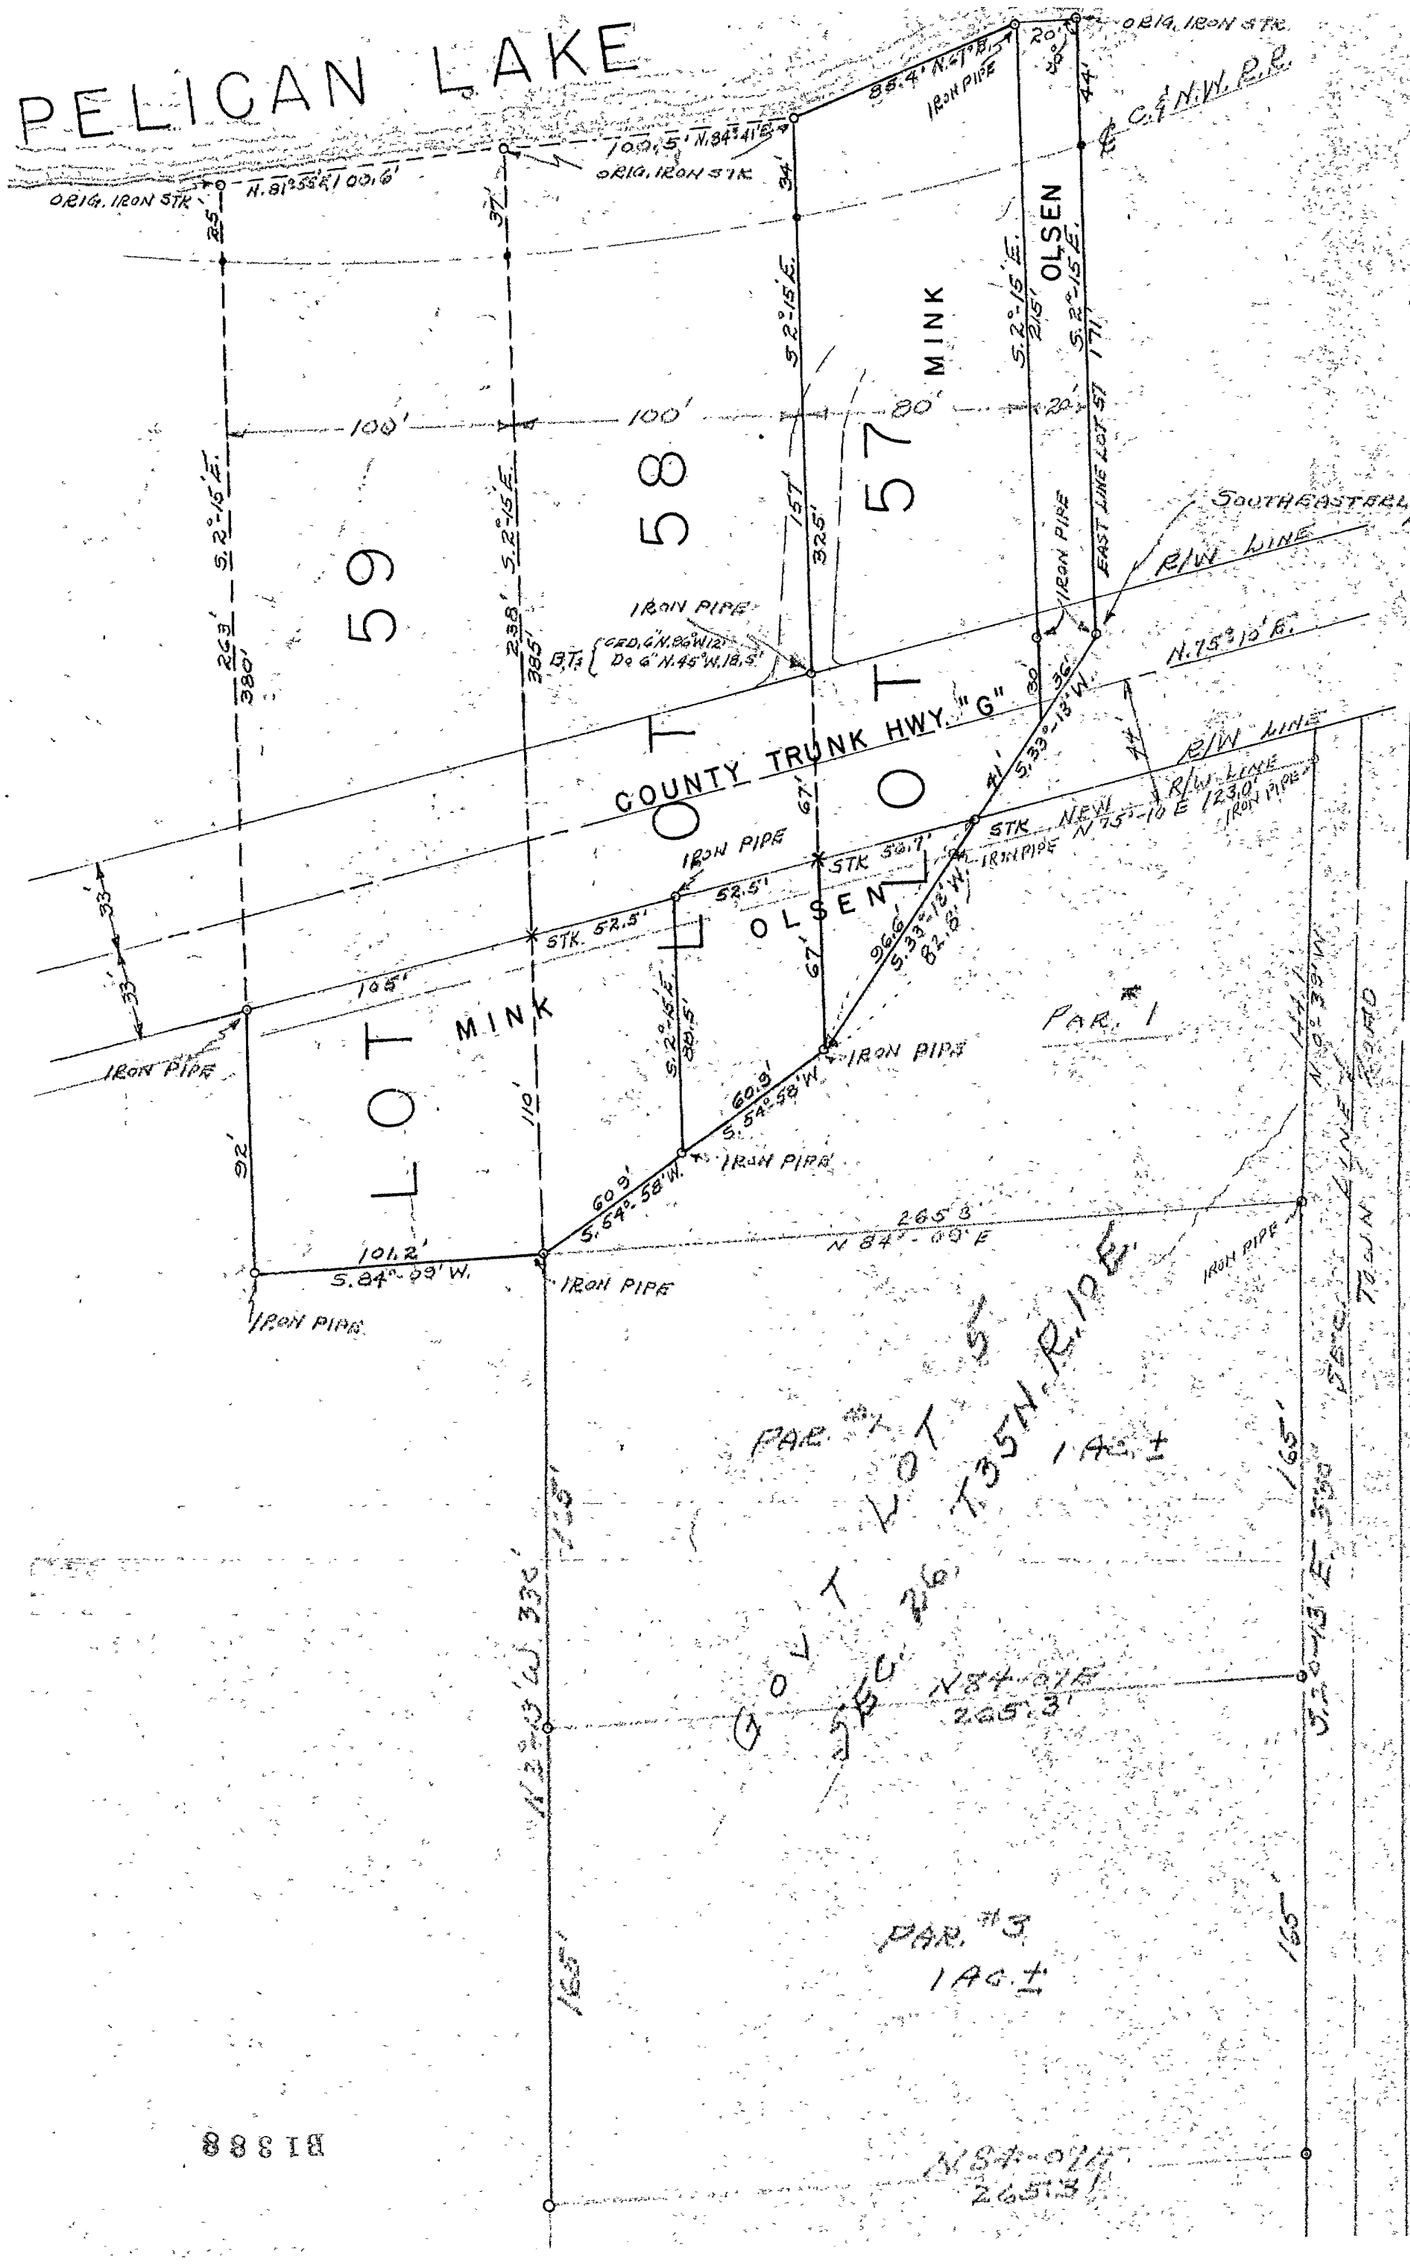

RECEIVED & FILED # B1388
Oneida County Surveyor's Office
FEB 10 1986
Date
By MJH
OCS Area #

MAG. DEC. 2°10' E.

SURVEYOR'S CERTIFICATE

WE HEREBY CERTIFY THAT WE HAVE SURVEYED LOTS 57, 58 & 59 OF THE PELICAN SOUTH SHORE RESORTS PLAT AS RECORDED IN THE OFFICE OF THE REGISTER OF DEEDS, ONEIDA COUNTY, WIS. AND HAVE SUBDIVIDED SAID LOTS AS INDICATED ON THIS MAP.

WE FURTHER CERTIFY THAT THIS MAP IS A TRUE AND CORRECT REPRESENTATION OF THE LANDS SO SURVEYED BY US.

GENISOT ENGINEERING CO.

BY F. R. Wingentsen

F. R. WINGENTSEN
COUNTY SURVEYOR,
ONEIDA COUNTY, WIS.
MAR. 31, 1949.

WISCONSIN
F. R. WINGENTSEN
RHINELANDER, WIS.
PROFESSIONAL ENGINEER

SURVEY FOR MINK & OLSEN PELICAN LAKE, WIS.

SCALE 1" = 50 FT. MAR. 31, 1949

DWG. No.	GENISOT ENGINEERING CO.
523-1	RHINELANDER, WIS.

B1388