RECEIVED & FILED #B1 410
Oneida County Surveyor's Office
Date APR. 1 1 1986
By M.J.H.
OCS Area #

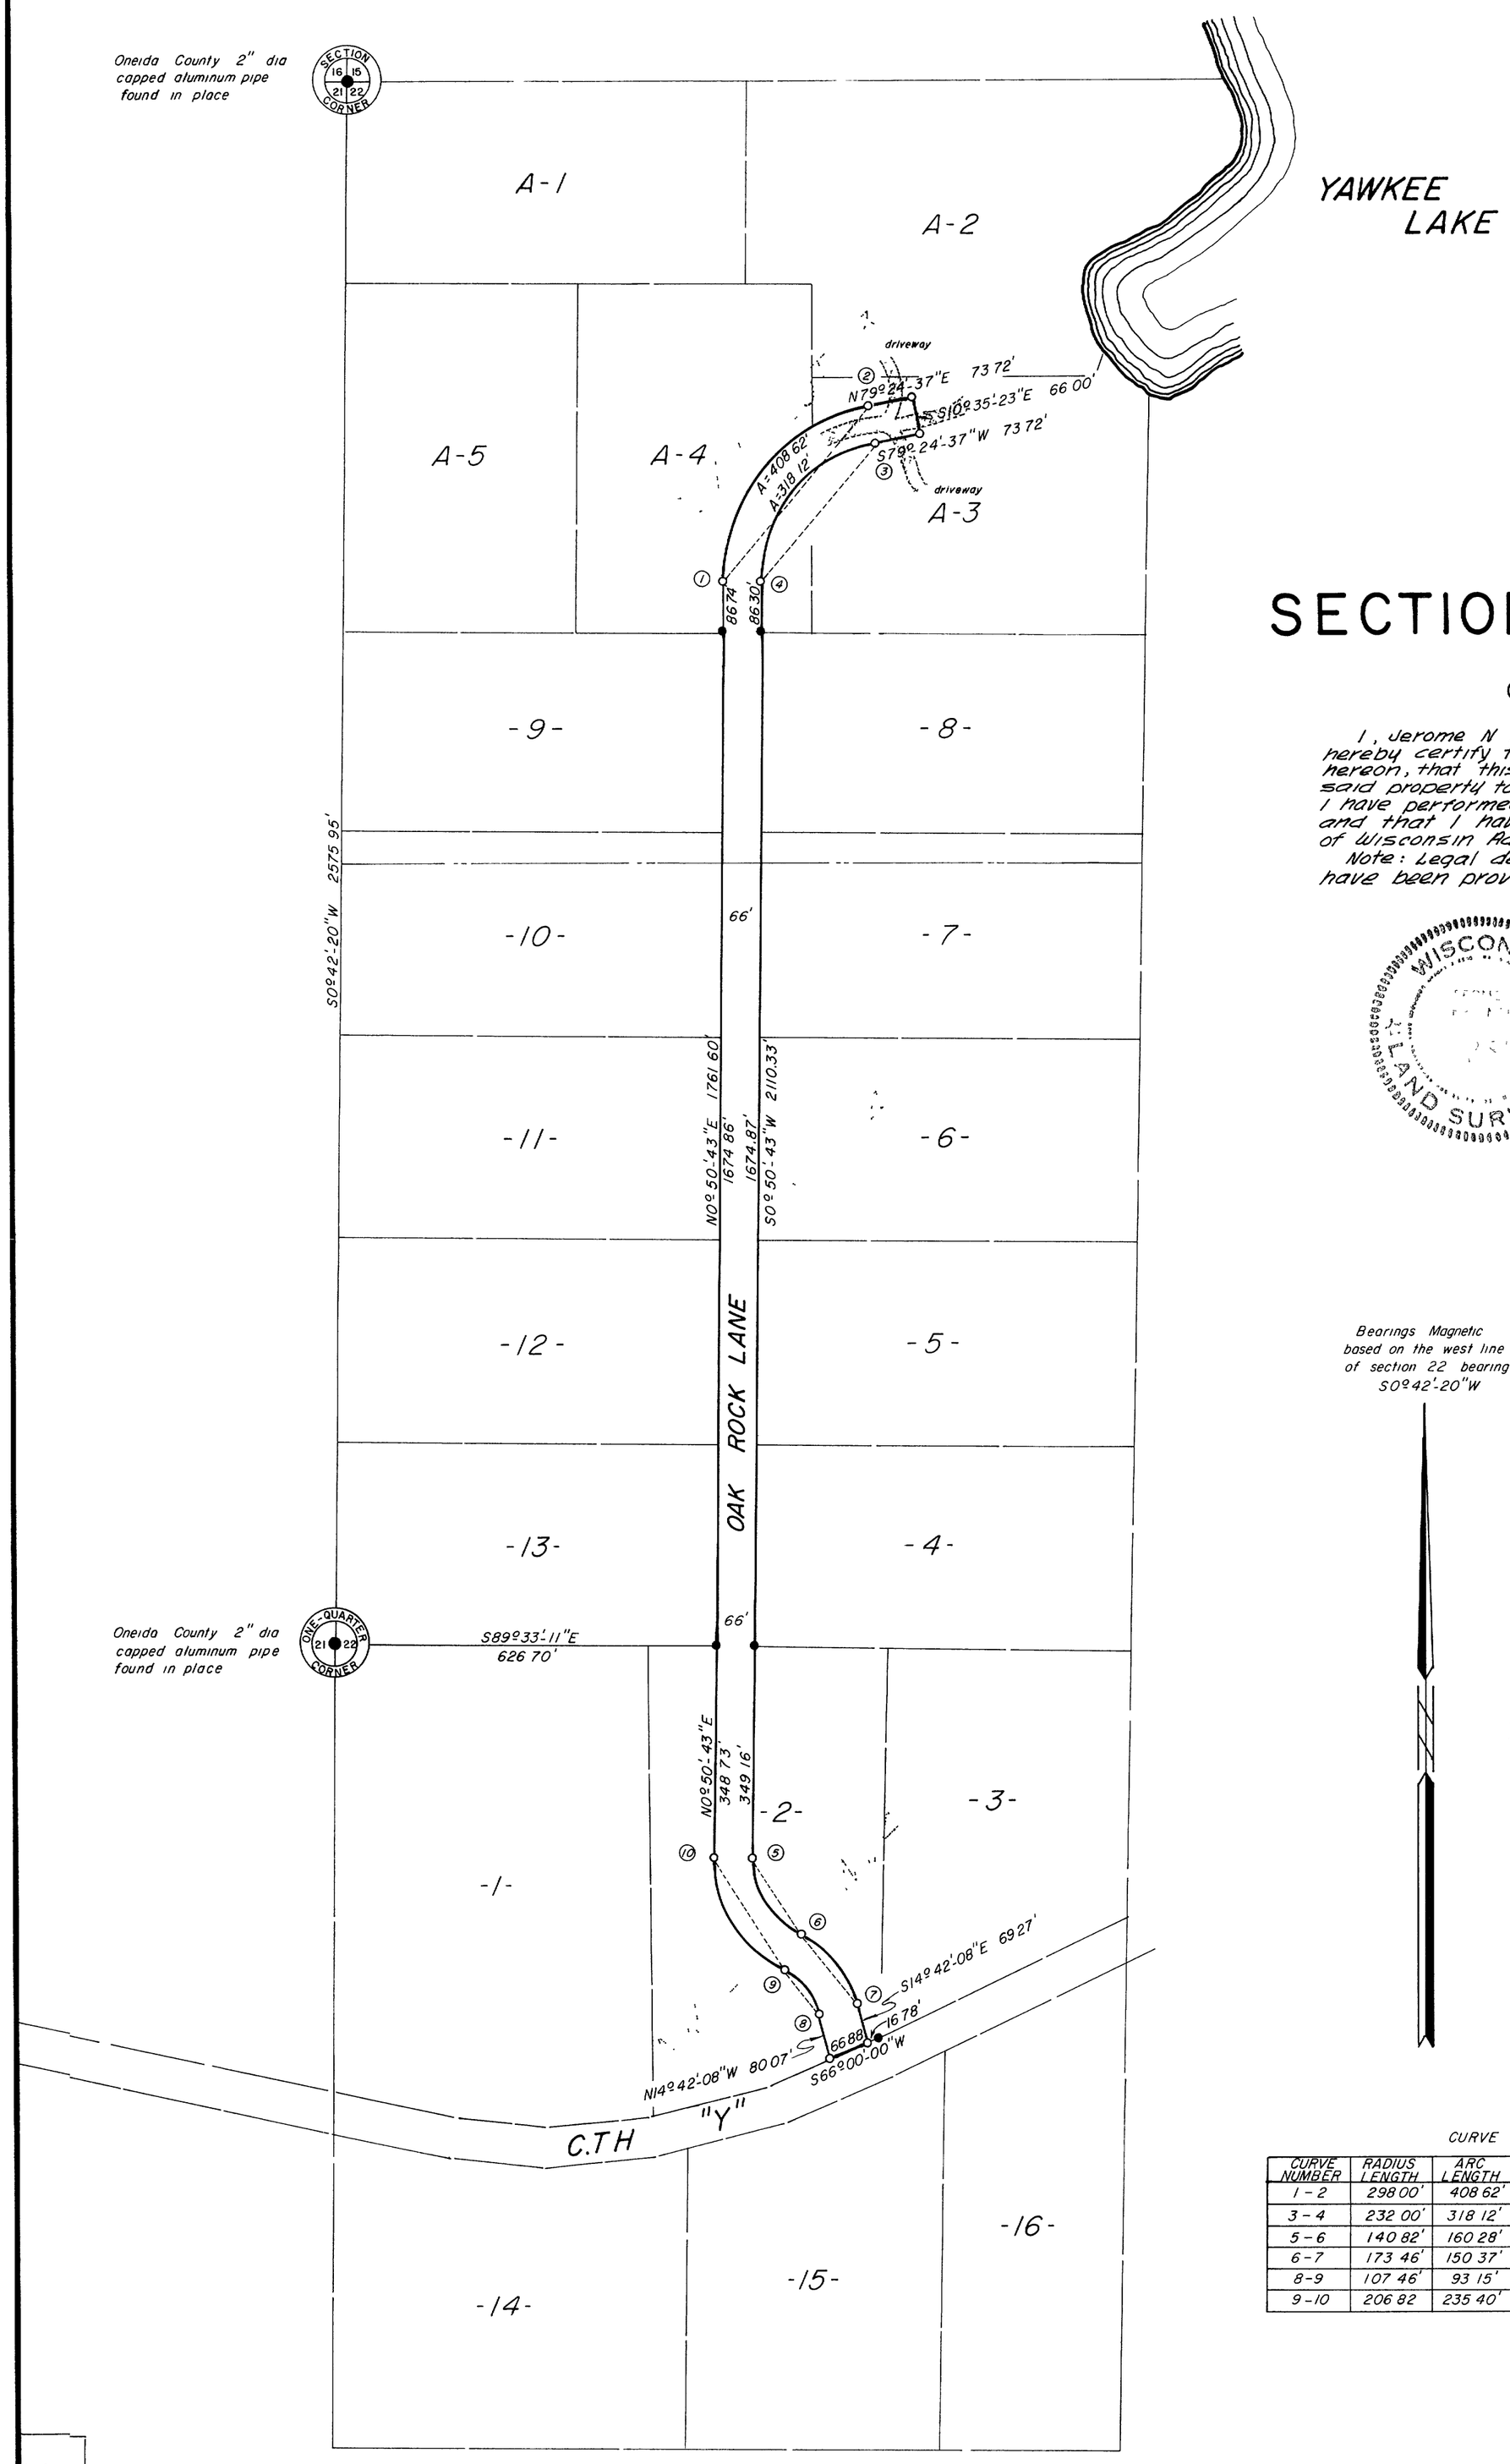

ROAD SURVEY

Part of

SECTION 22, T38N, R6E

Hazelhurst Township
Oneida County, Wisconsin

I, Jerome N Kraemer, Registered Land surveyor #S-1448 hereby certify that I have surveyed the property shown hereon, that this map represents an accurate survey of said property to the best of my knowledge an belief, that I have performed this survey by order of Gregory Harrold and that I have complied with the applicable requirements of Wisconsin Administrative Code S A-E 5.01.
Note: Legal descriptions conforming to this survey have been provided on separate sheets

WISCONSIN LAND SURVEYOR

WILDERNESS SURVEYING, INC.

Jerome N Kraemer
Registered Land surveyor #S-1448
Dated this 23rd day of Dec 1985

Bearings Magnetic based on the west line of section 22 bearing S0°42'-20"W

SCALE 1" = 200'

0' 100' 200' 400'

● = 3/4" dia iron rod found in place
○ = Iron pipe set, 3/4" dia and 24" long
= Driveway

CURVE DATA TABLE

CURVE NUMBER	RADIUS LENGTH	ARC LENGTH	CHORD BEARING	CHORD LENGTH	CENTRAL ANGLE
1 - 2	298 00'	408 62'	N40°07'-40"E	377 35	78°33'-54"
3 - 4	232 00'	318 12'	S40°07'-40"W	293 78'	78°33'-54"
5 - 6	140 82'	160 28'	S31°45'-42 5'E	151 77'	65°12-51"
6 - 7	173 46'	150 37'	S39°32'-08"E	145 70'	49°40'-00"
8 - 9	107 46'	93 15'	N39°32'-08"W	90 26'	49°40'-00'
9 - 10	206 82	235 40'	N31°45-42 5 W	222 90'	65°12'-51"

Map number 85-115
File number 22-38-6
Drafted by Jerome N Kraemer

B1 410