RECEIVED & FILED # B1 434
Oneida County Surveyor's Office
Date JUN 16 1986
By. MJH
OCS Area #

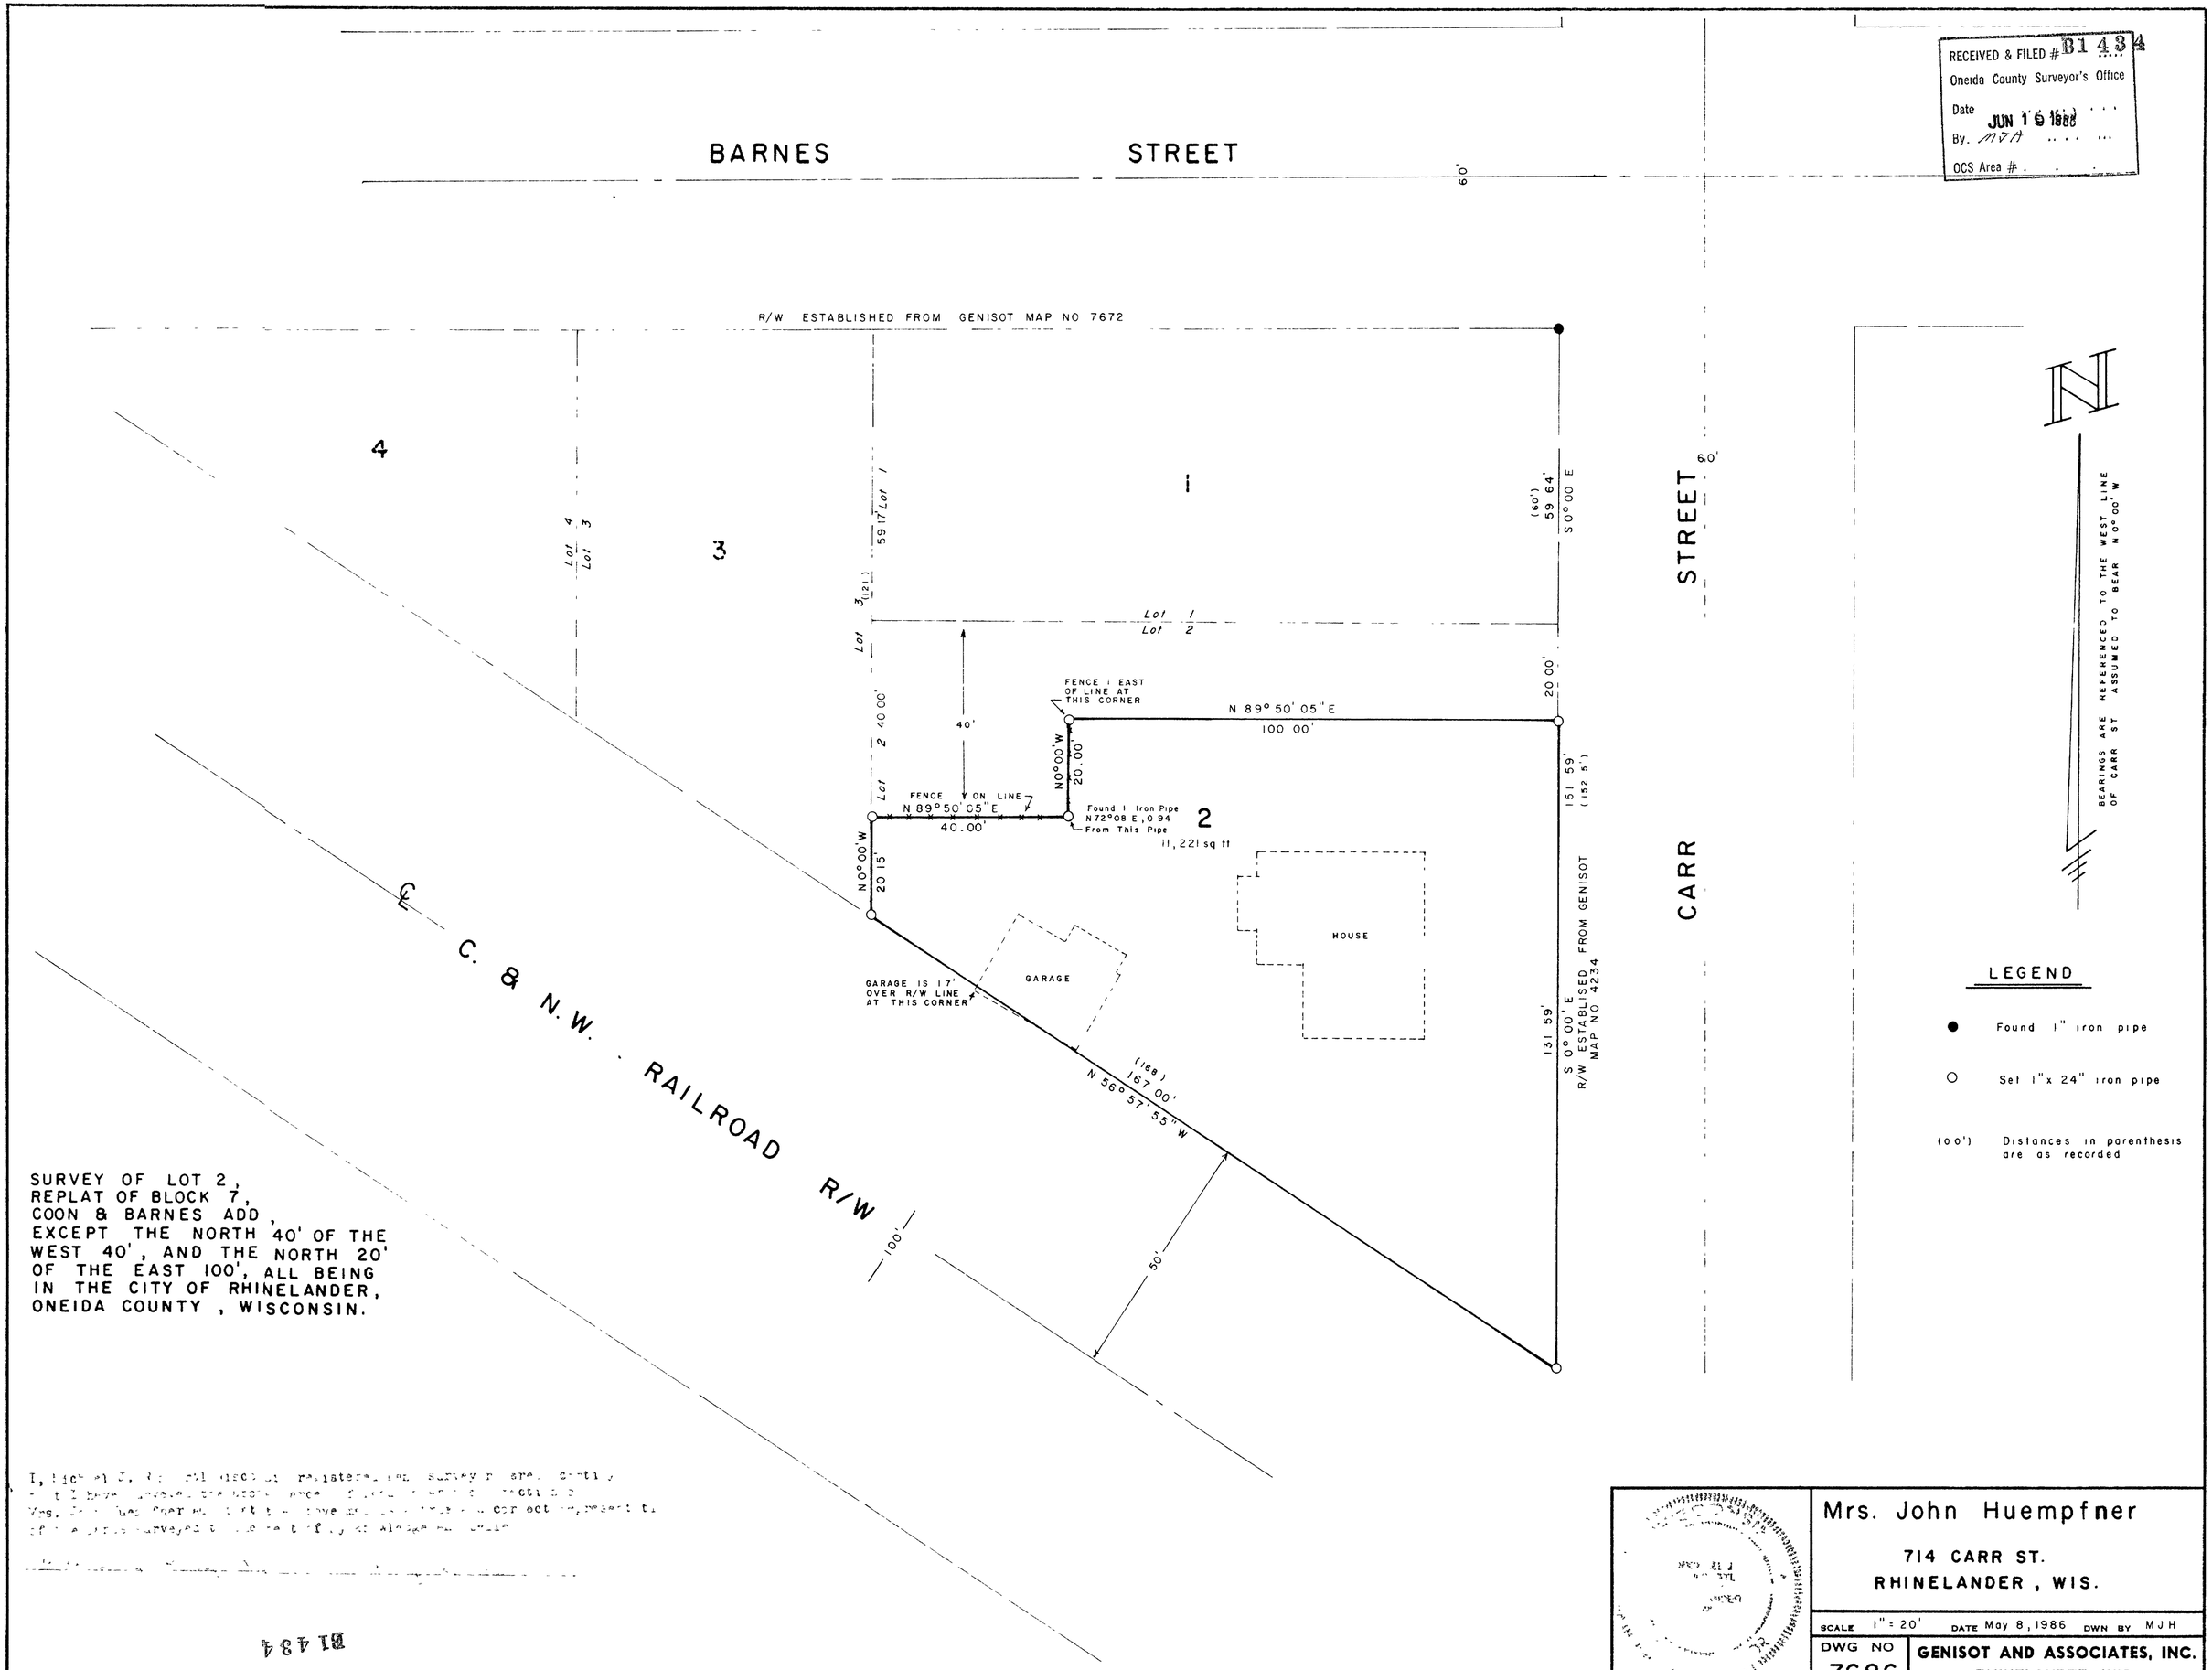

SURVEY OF LOT 2,
REPLAT OF BLOCK 7,
COON & BARNES ADD,
EXCEPT THE NORTH 40' OF THE
WEST 40', AND THE NORTH 20'
OF THE EAST 100', ALL BEING
IN THE CITY OF RHINELANDER,
ONEIDA COUNTY, WISCONSIN.

I, [illegible] registered land surveyor, do hereby certify that I have surveyed the above described property and that the map hereon is a correct representation of the survey thereof. Given under my hand this [illegible] day of [illegible] 1986.

B1 434

Mrs. John Huempfner

714 CARR ST.
RHINELANDER, WIS.

SCALE 1" = 20' DATE May 8, 1986 DWN BY MJH

DWG NO 7686

GENISOT AND ASSOCIATES, INC.
RHINELANDER, WIS

DESIGN PRODUCTS CO 1020