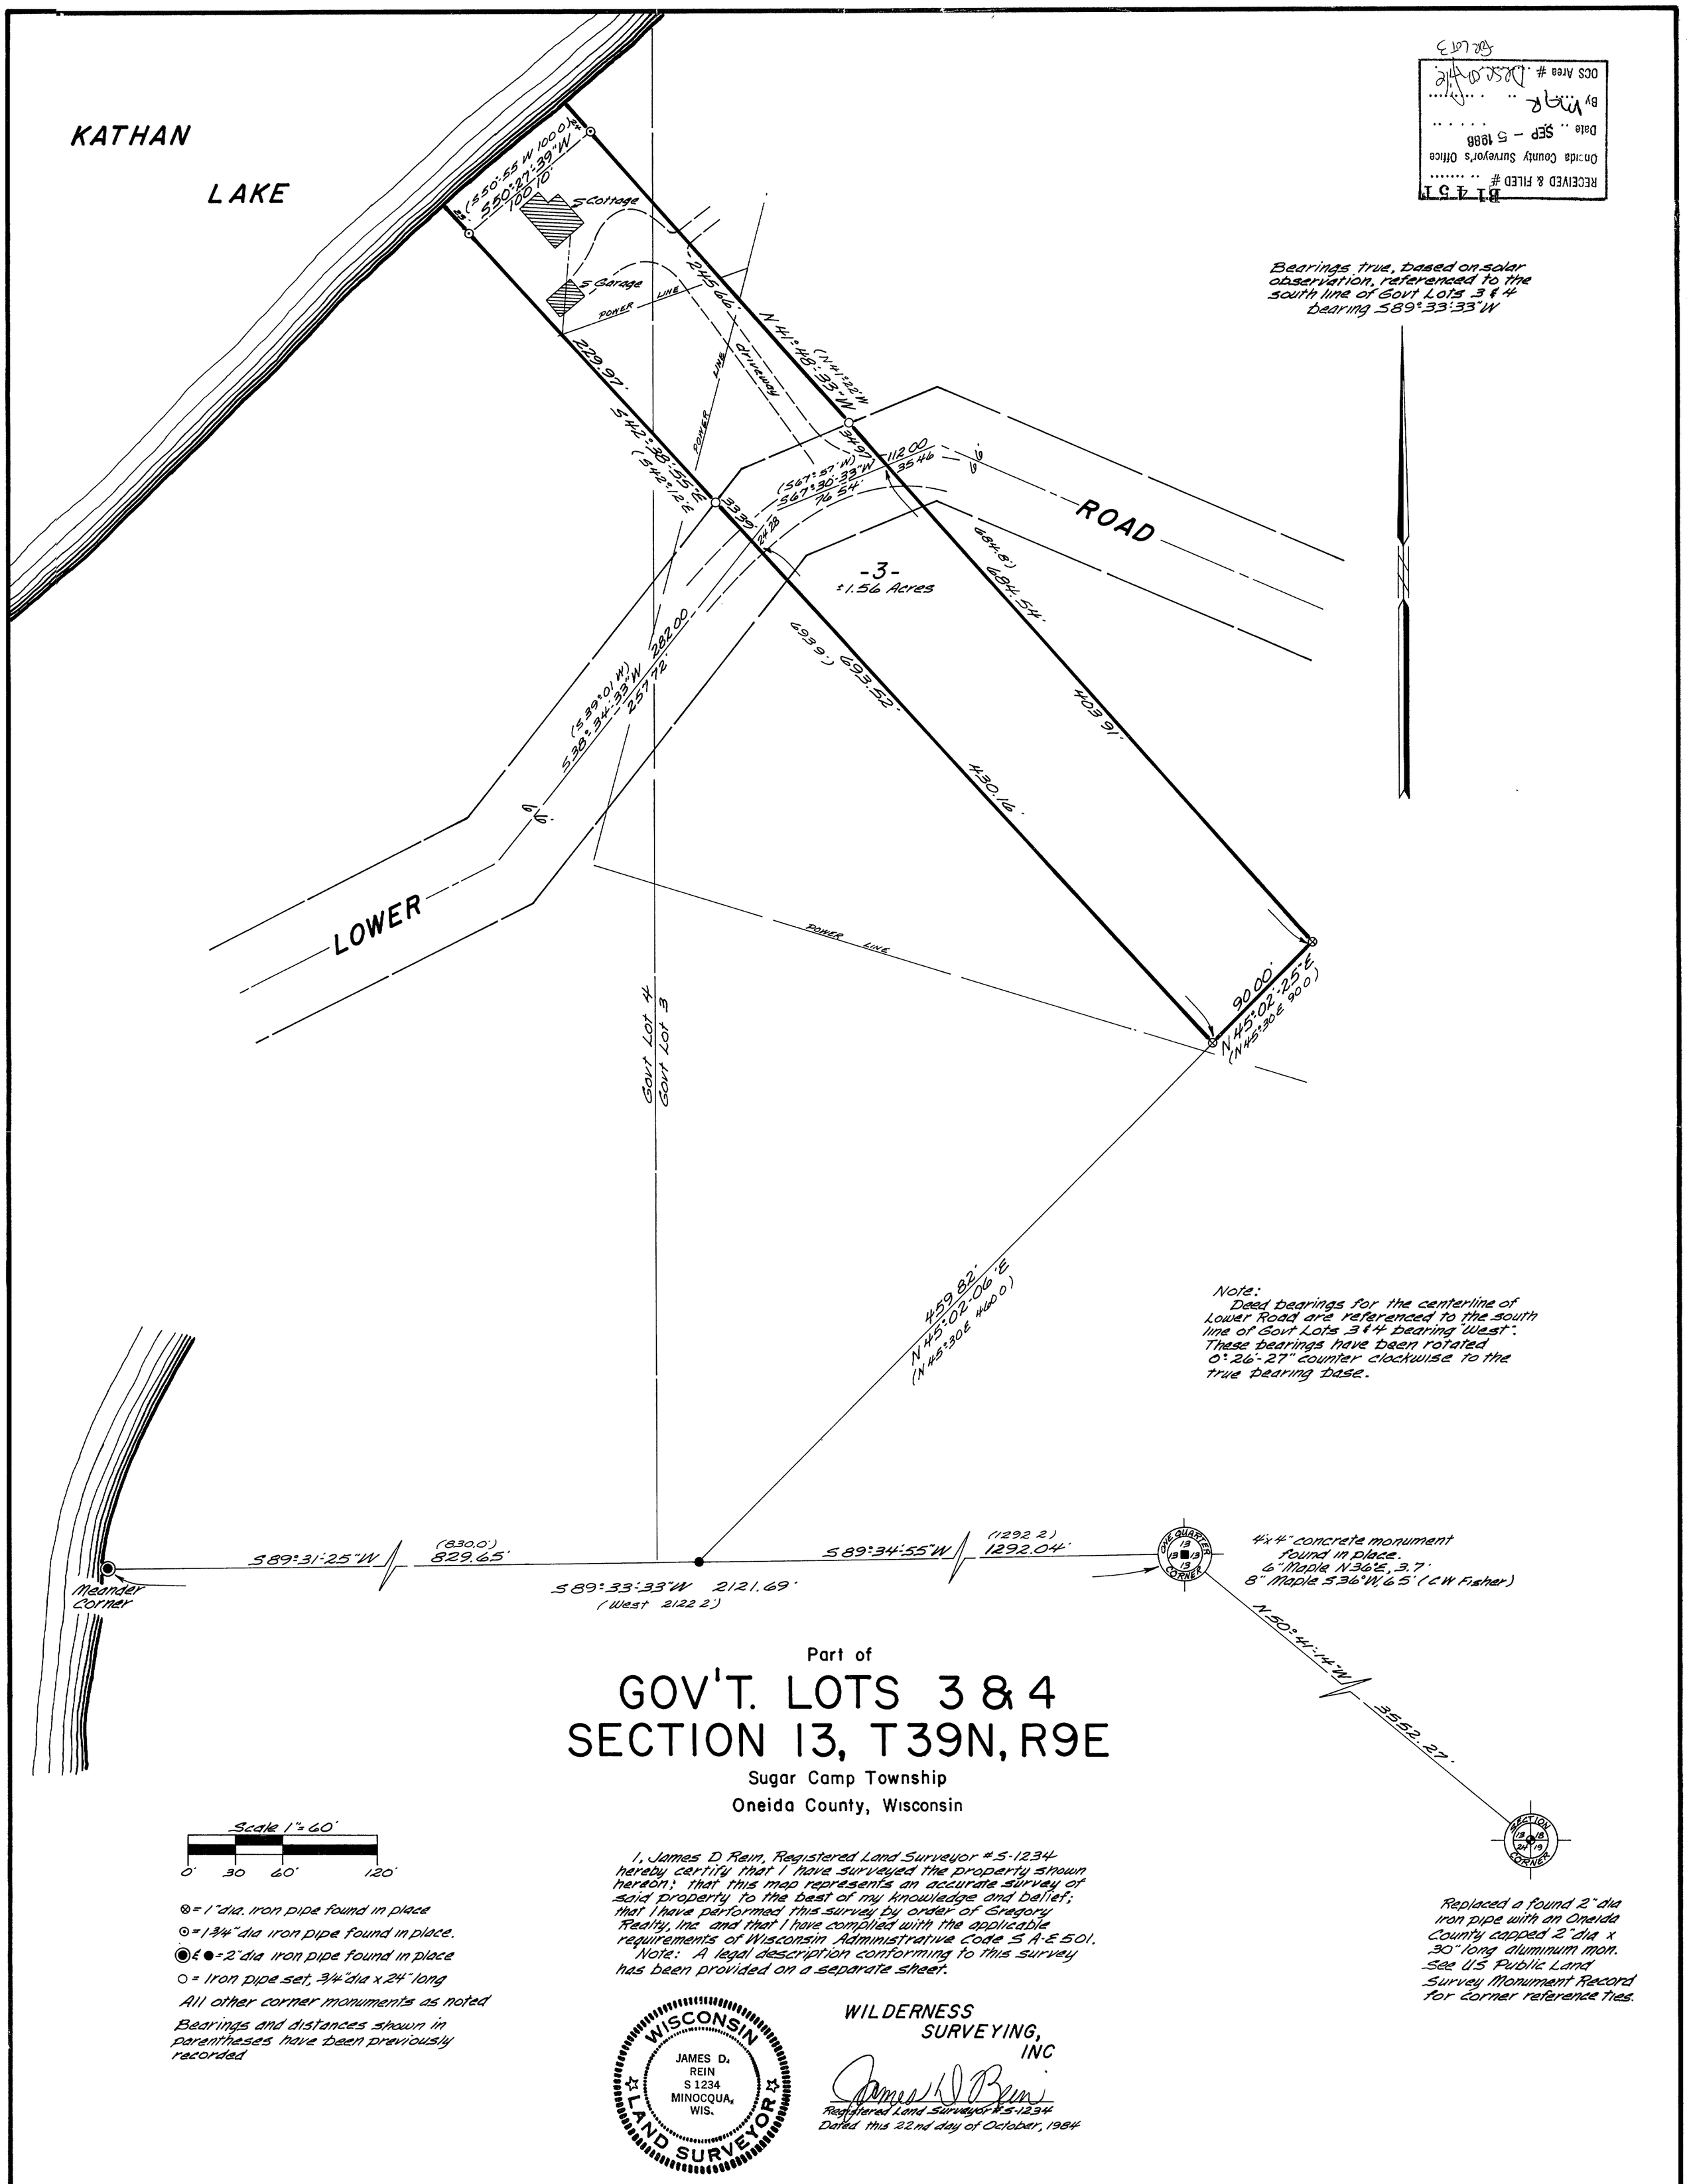

Bearings true, based on solar observation, referenced to the south line of Govt Lots 3 & 4 bearing S 89°-33'-33" W

Note:
Deed bearings for the centerline of Lower Road are referenced to the south line of Govt Lots 3 & 4 bearing "West". These bearings have been rotated 0°-26'-27" counter clockwise to the true bearing base.

4"x4" concrete monument found in place.
6" Maple N 36° E, 3.7'.
8" Maple S 36° W, 6.5' (C.W. Fisher)

Replaced a found 2" dia iron pipe with an Oneida County capped 2" dia x 30" long aluminum mon. See US Public Land Survey Monument Record for corner reference ties.

Part of

GOV'T. LOTS 3 & 4
SECTION 13, T39N, R9E

Sugar Camp Township

Oneida County, Wisconsin

Scale 1" = 60'

0' 30 60' 120'

⊗ = 1" dia. iron pipe found in place

⊙ = 1 3/4" dia iron pipe found in place.

◉ & ● = 2" dia iron pipe found in place

○ = Iron pipe set, 3/4" dia x 24" long

All other corner monuments as noted

Bearings and distances shown in parentheses have been previously recorded

I, James D Rein, Registered Land Surveyor #S-1234 hereby certify that I have surveyed the property shown hereon; that this map represents an accurate survey of said property to the best of my knowledge and belief; that I have performed this survey by order of Gregory Realty, Inc and that I have complied with the applicable requirements of Wisconsin Administrative Code S A-E 501.
Note: A legal description conforming to this survey has been provided on a separate sheet.

WISCONSIN JAMES D. REIN S 1234 MINOCQUA, WIS. LAND SURVEYOR

WILDERNESS SURVEYING, INC

James D Rein
Registered Land Surveyor #S-1234
Dated this 22nd day of October, 1984

Map # 84-135
File # 768-13-399

RECEIVED & FILED # .....
Oneida County Surveyor's Office
Date SEP - 5 1988
By .....
OCS Area # Base file
Br Lot 3
B1 451