RECEIVED & FILED #81682
Oneida County Surveyor's Office
Date NOV 27 1987
By mgr
OCS Area #

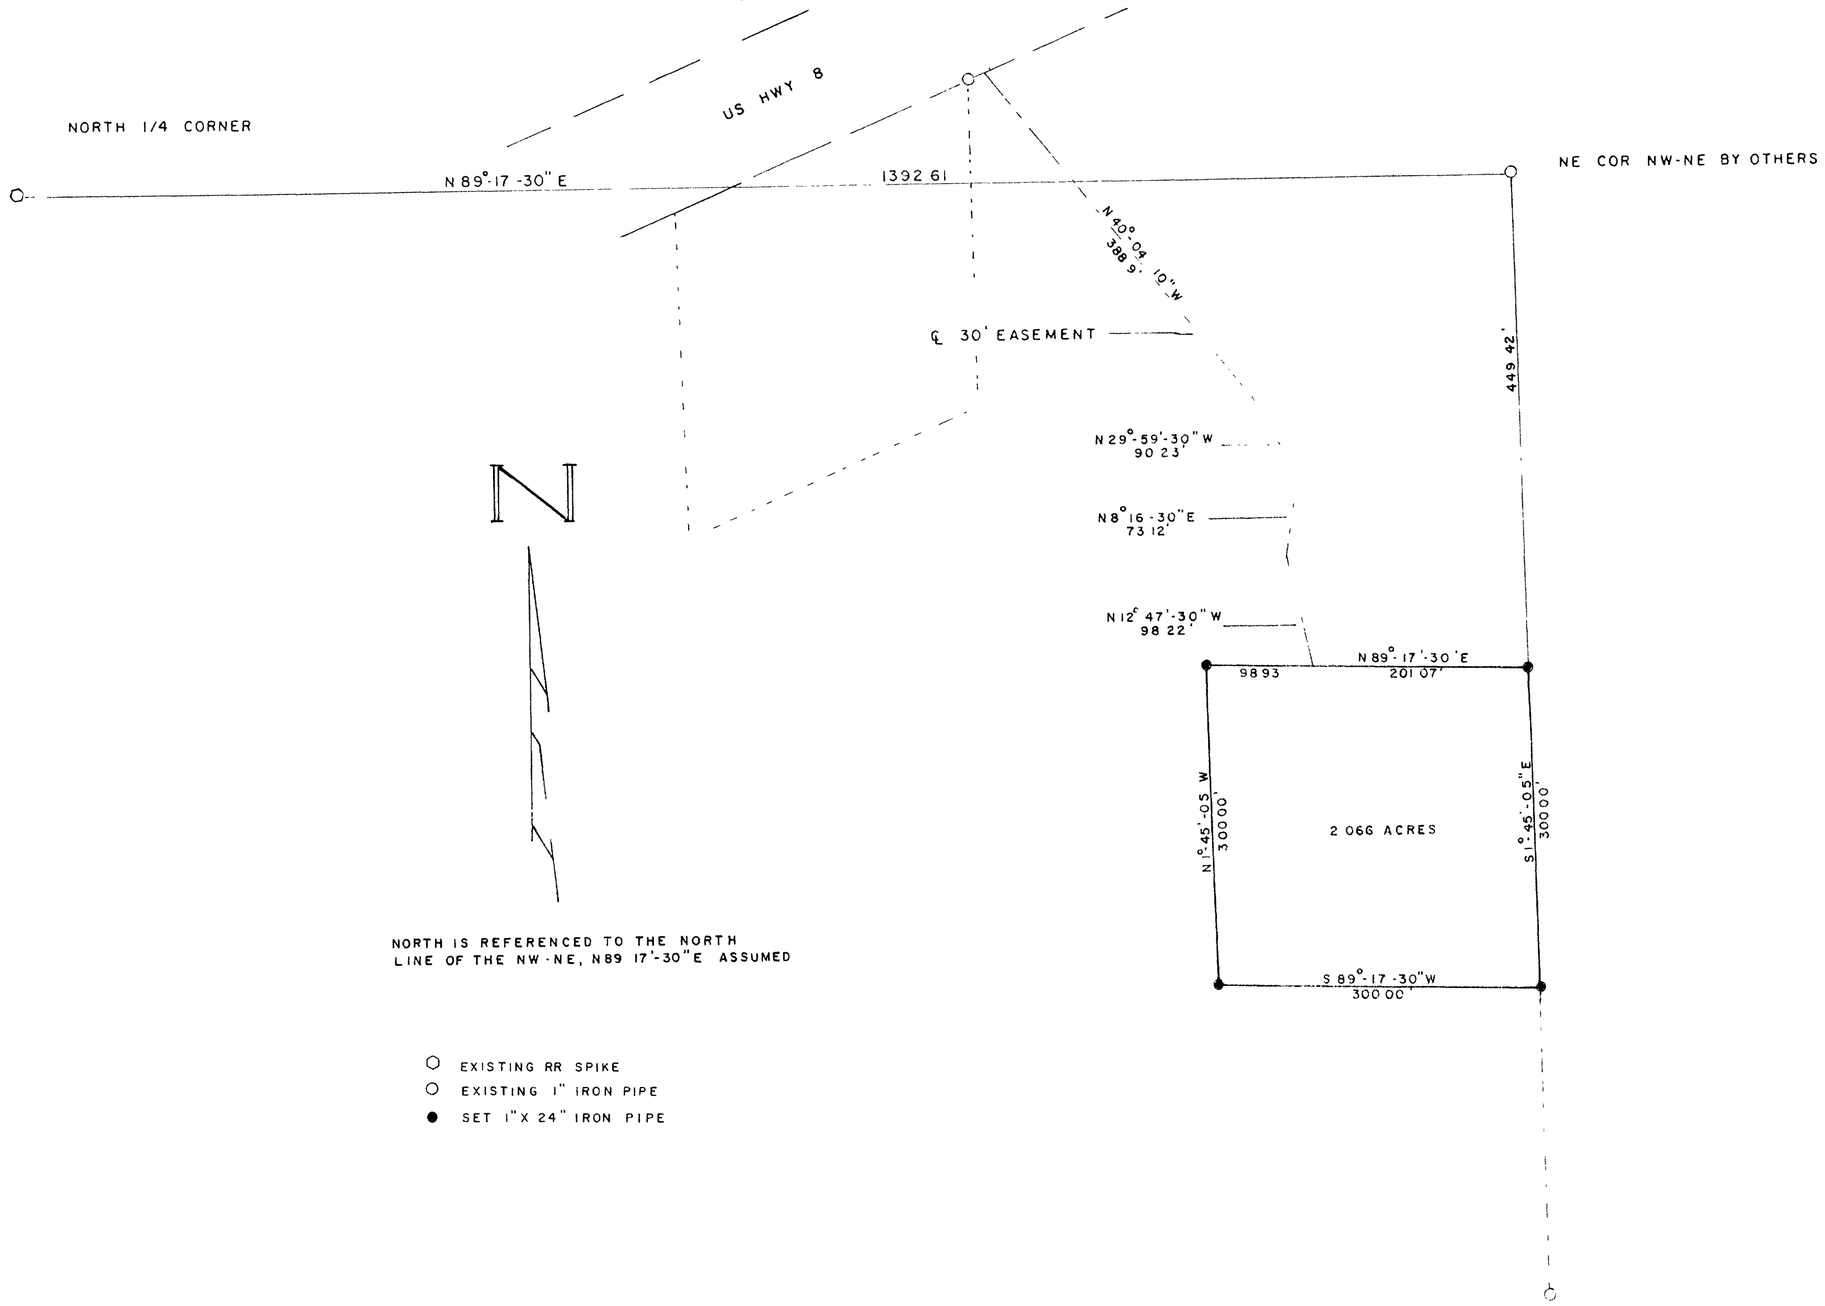

NORTH IS REFERENCED TO THE NORTH
LINE OF THE NW·NE, N89 17'-30"E ASSUMED

○ EXISTING RR SPIKE
○ EXISTING 1" IRON PIPE
● SET 1"X 24" IRON PIPE

PART OF
THE NW 1/4 - NE 1/4, SECTION 18,
T 36 N, R 8 E, ONEIDA COUNTY, WISCONSIN

I, William E. Genisot, hereby certify that I have surveyed the above parcel of land under the direction of Mr. Bob Kettner and that the above map is a true and correct representation of the land surveyed to the best of my knowledge and belief. That I have provided a description of the parcel on this separate sheet.

William E. Genisot 8-31-87
William E. Genisot Date

BOB KETTNER
4158 LAKE MILDRED RD.
RHINELANDER, WI.

SCALE 1"= 100' DATE 8-29-87 DWN BY W.E.B

DWG NO 7837

GENISOT AND ASSOCIATES, INC.
RHINELANDER, WIS

DESIGN PRODUCTS CO 1020