RECEIVED & FILED #3 1 8 7
Oneida County Surveyor's Office
Date
By
OCS Area #

A PARCEL OF LAND IN THE SE1/4 OF SW1/4 OF SECTION 21, T 37N, R 9E, TOWN OF PINE LAKE, ONEIDA COUNTY, WISCONSIN

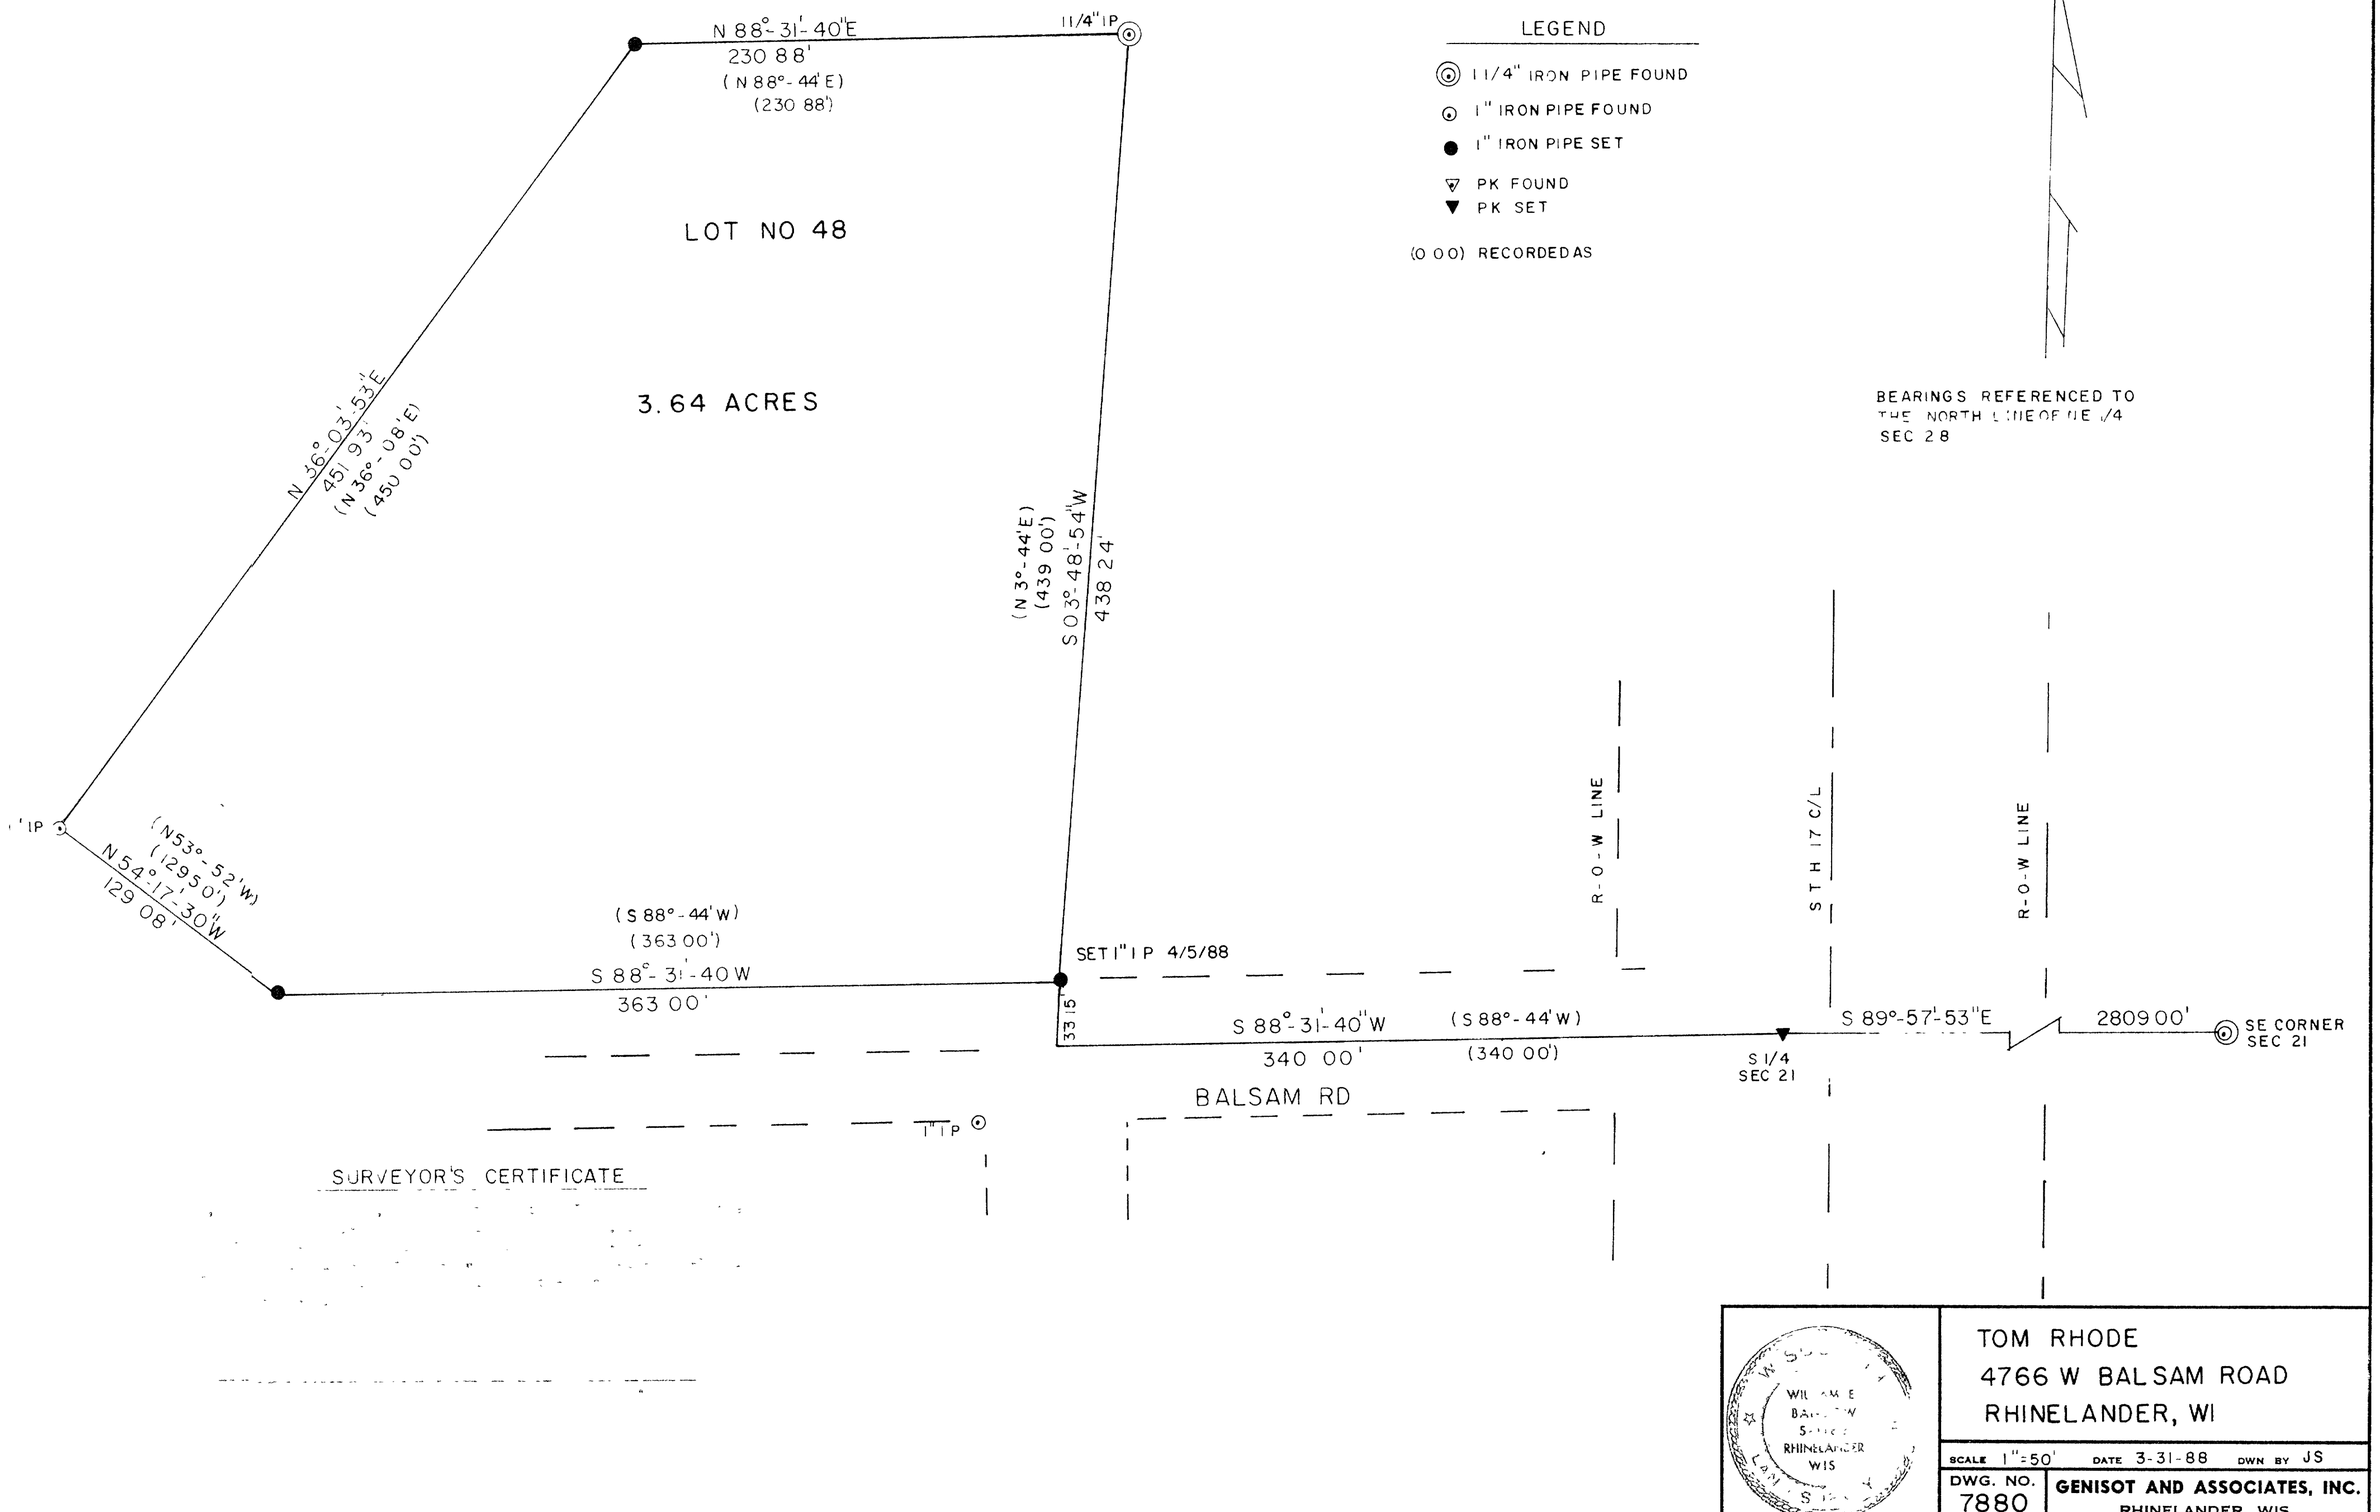

LEGEND

- 1 1/4" IRON PIPE FOUND
- 1" IRON PIPE FOUND
- 1" IRON PIPE SET
- PK FOUND
- PK SET
- (0 00) RECORDED AS

BEARINGS REFERENCED TO THE NORTH LINE OF NE 1/4 SEC 28

SURVEYOR'S CERTIFICATE

WILLIAM E. BARROW S-[illegible] RHINELANDER WIS

TOM RHODE
4766 W BALSAM ROAD
RHINELANDER, WI

SCALE 1"=50' DATE 3-31-88 DWN BY JS

DWG. NO. 7880

GENISOT AND ASSOCIATES, INC.
RHINELANDER, WIS

B1672

DESIGN PRODUCTS CO 1020