RECEIVED & FILED #
Oneida County Surveyor's Office
Date DEC 5 1990
By
OCS Area #

Bearing base assumed, referenced to the northwesterly line of Lots 5 thru 7 bearing S46°03'53"W

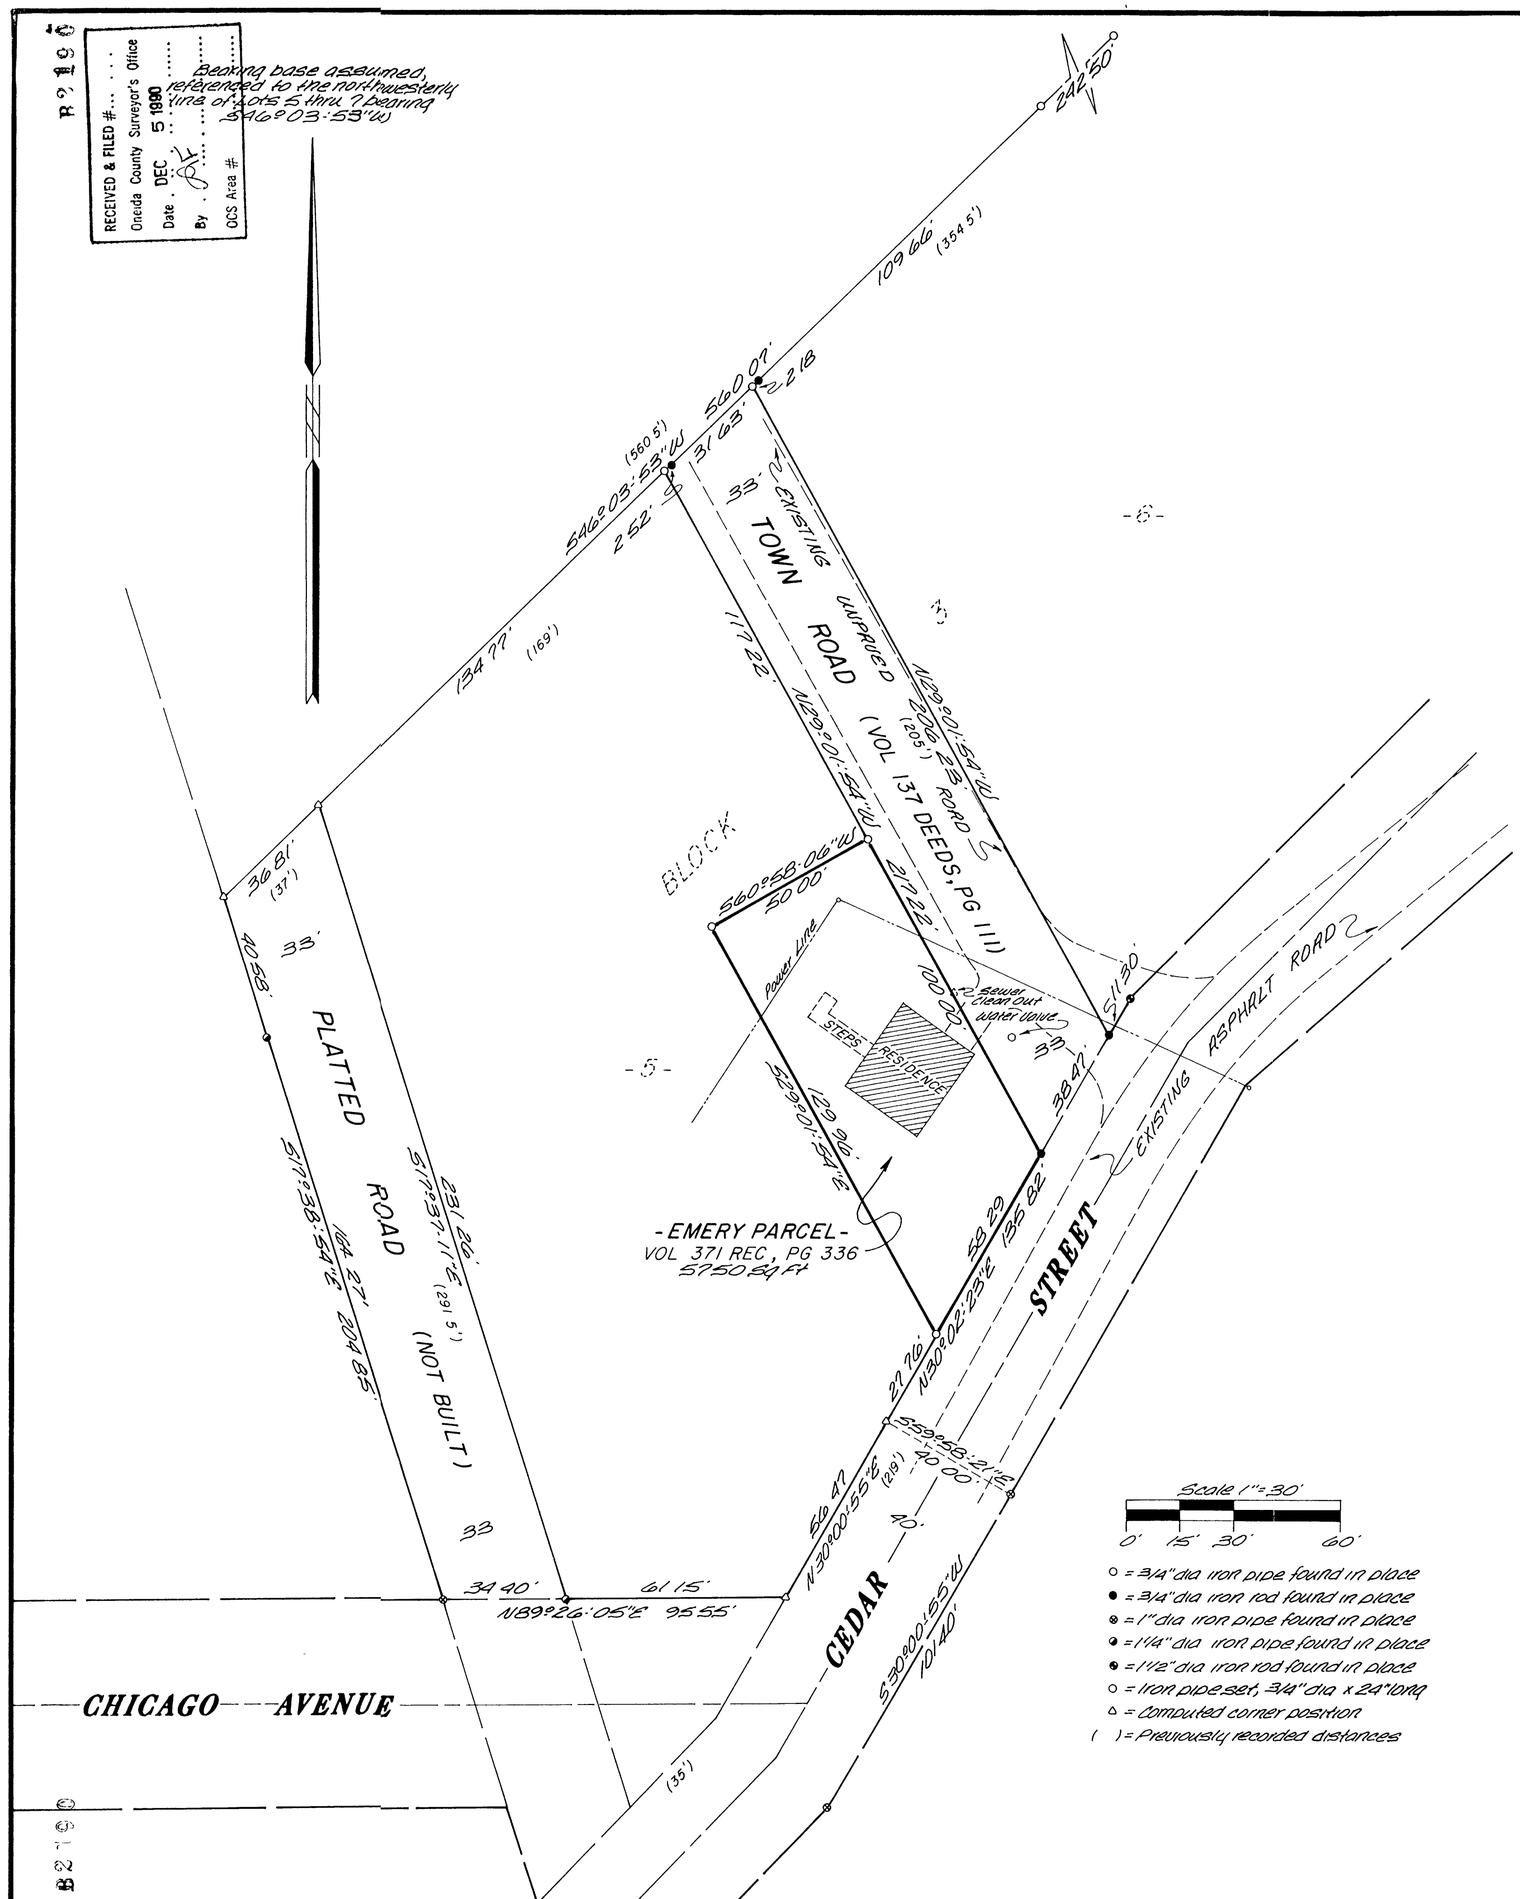

Part of
LOT 5, BLOCK 3
in the Plat of

E - WAU - NA

being part of

GOV'T. LOTS 1 & 6
SECTION 14, T39N, R6E

Minocqua Township
Oneida County, Wisconsin

SURVEYOR'S CERTIFICATE

WILDERNESS SURVEYING, INC

WISCONSIN
JAMES D. REIN
S-1234
MINOCQUA, WIS
LAND SURVEYOR

Registered Land Surveyor #S-1234
Dated this 16th day November, 1990

EMERY PARCEL

B2190

Map # 90-134
File # 7&8-14-396