B2419

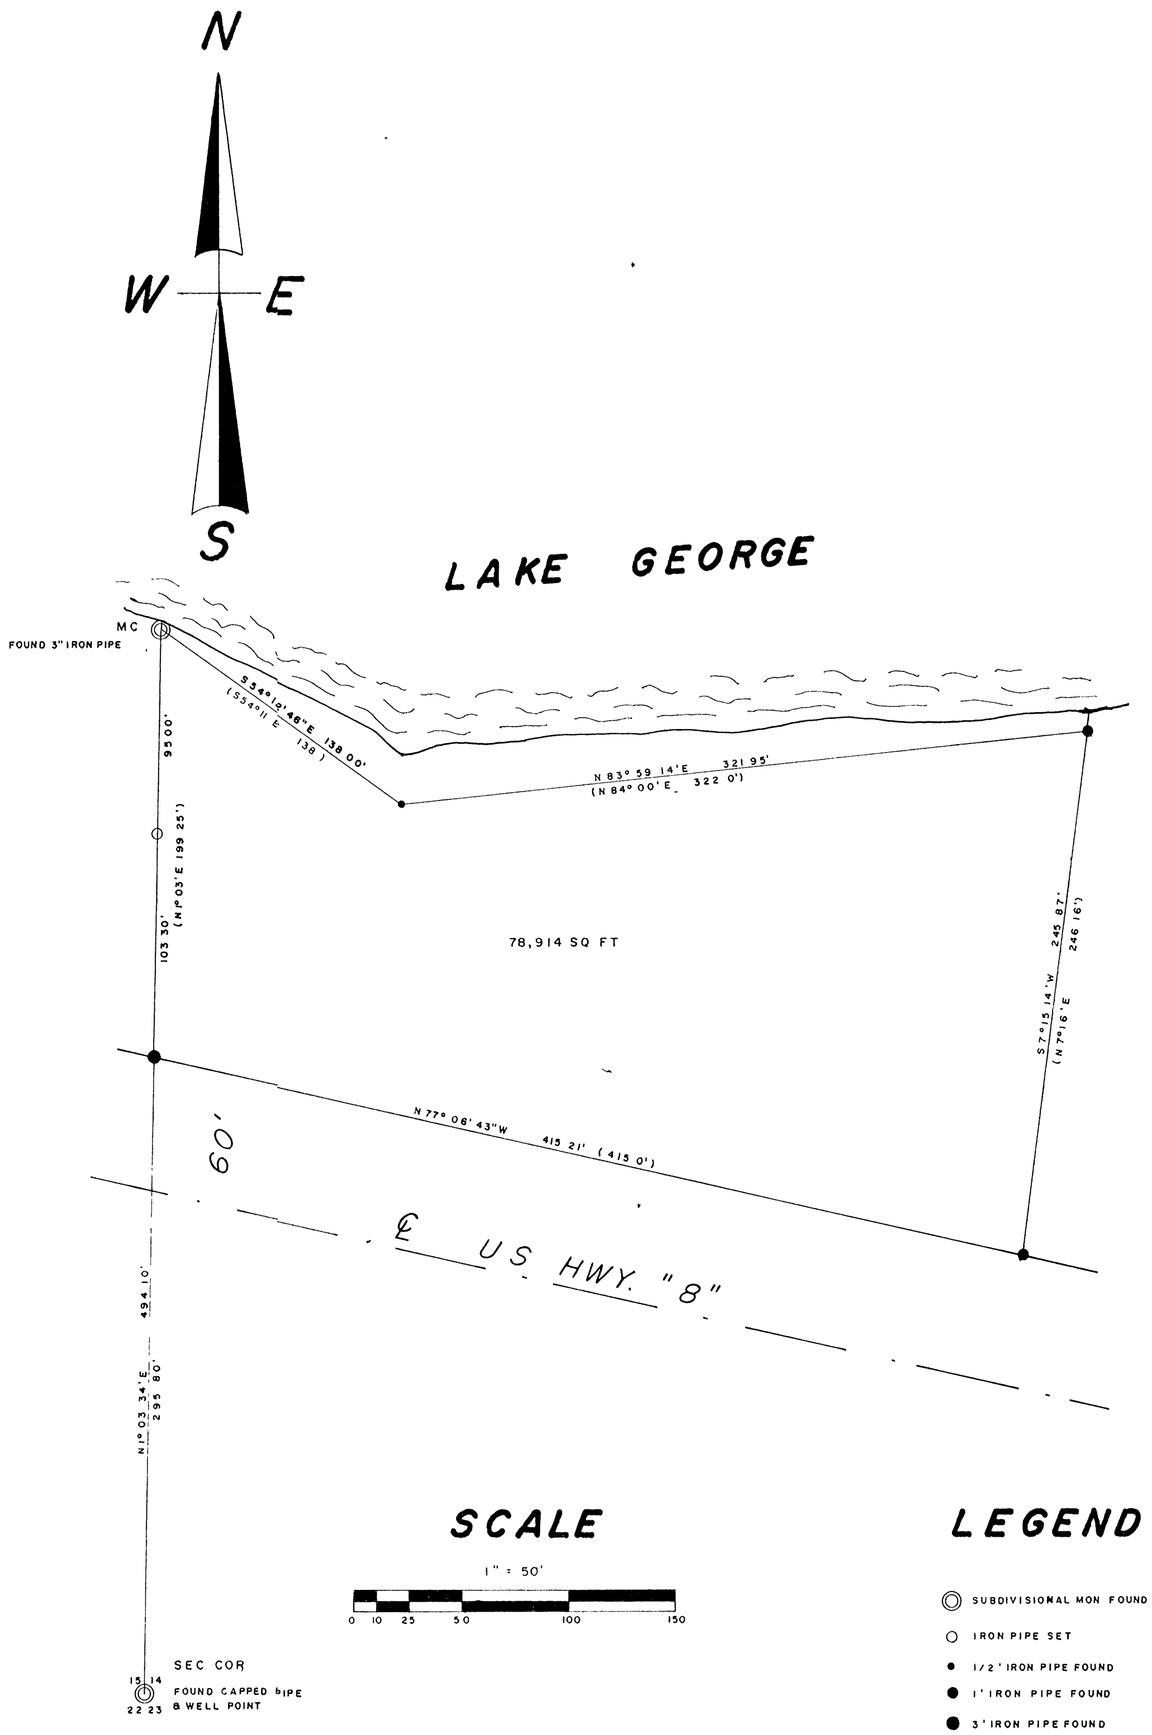

SCALE

1" = 50'

0 10 25 50 100 150

LEGEND

- SUBDIVISIONAL MON FOUND
- IRON PIPE SET
- 1/2" IRON PIPE FOUND
- 1" IRON PIPE FOUND
- 3" IRON PIPE FOUND

(BEARING & DISTANCE OF RECORD)

B2419

B2419

PART OF GOV'T. LOT 5, SEC. 14, T. 36 N., R. 9 E., ONEIDA COUNTY, WI.

North is referenced to the West line of section 14 being a magnetic bearing of N 1° 03' 34" E.

I, Todd Loftus, Registered Land Surveyor, hereby certify that I have surveyed the property shown hereon. That this map represents an accurate survey of said property to the best of my knowledge & belief. That I have performed this survey by order of Stackler Investments and that I have complied with the applicable requirements of the Wisconsin Administrative Code A-E 7.

Description for shown property is furnished on separate sheet.

NOTE-The square footage shown is taken to the Meander Lines.

DATED Nov. 21, 1991

SIGNED Todd Loftus

Loftus Surveying

drafted by T. J. Loftus

RECEIVED & FILED #.....
Oneida County Surveyor's Office
Date MAY 08 1992
By
OCS Area #

B2419

98882