B2746

RECEIVED & FILED #
Oneida County Surveyor's Office
Date JUL 06 1993
By
OCS Area #

PLAT OF SURVEY

LOCATED IN PART OF THE SE1/4-NW1/4 OF SECTION 22, T.36N., R.9E. TOWN OF PELICAN ONEIDA COUNTY, WISCONSIN

LEGEND

- ◎ EXISTING 1 1/4" IRON PIPE
- ⊡ 3/4" X 24" IRON ROD SET
- Ⓦ WELL
- ◒ SEPTIC VENT

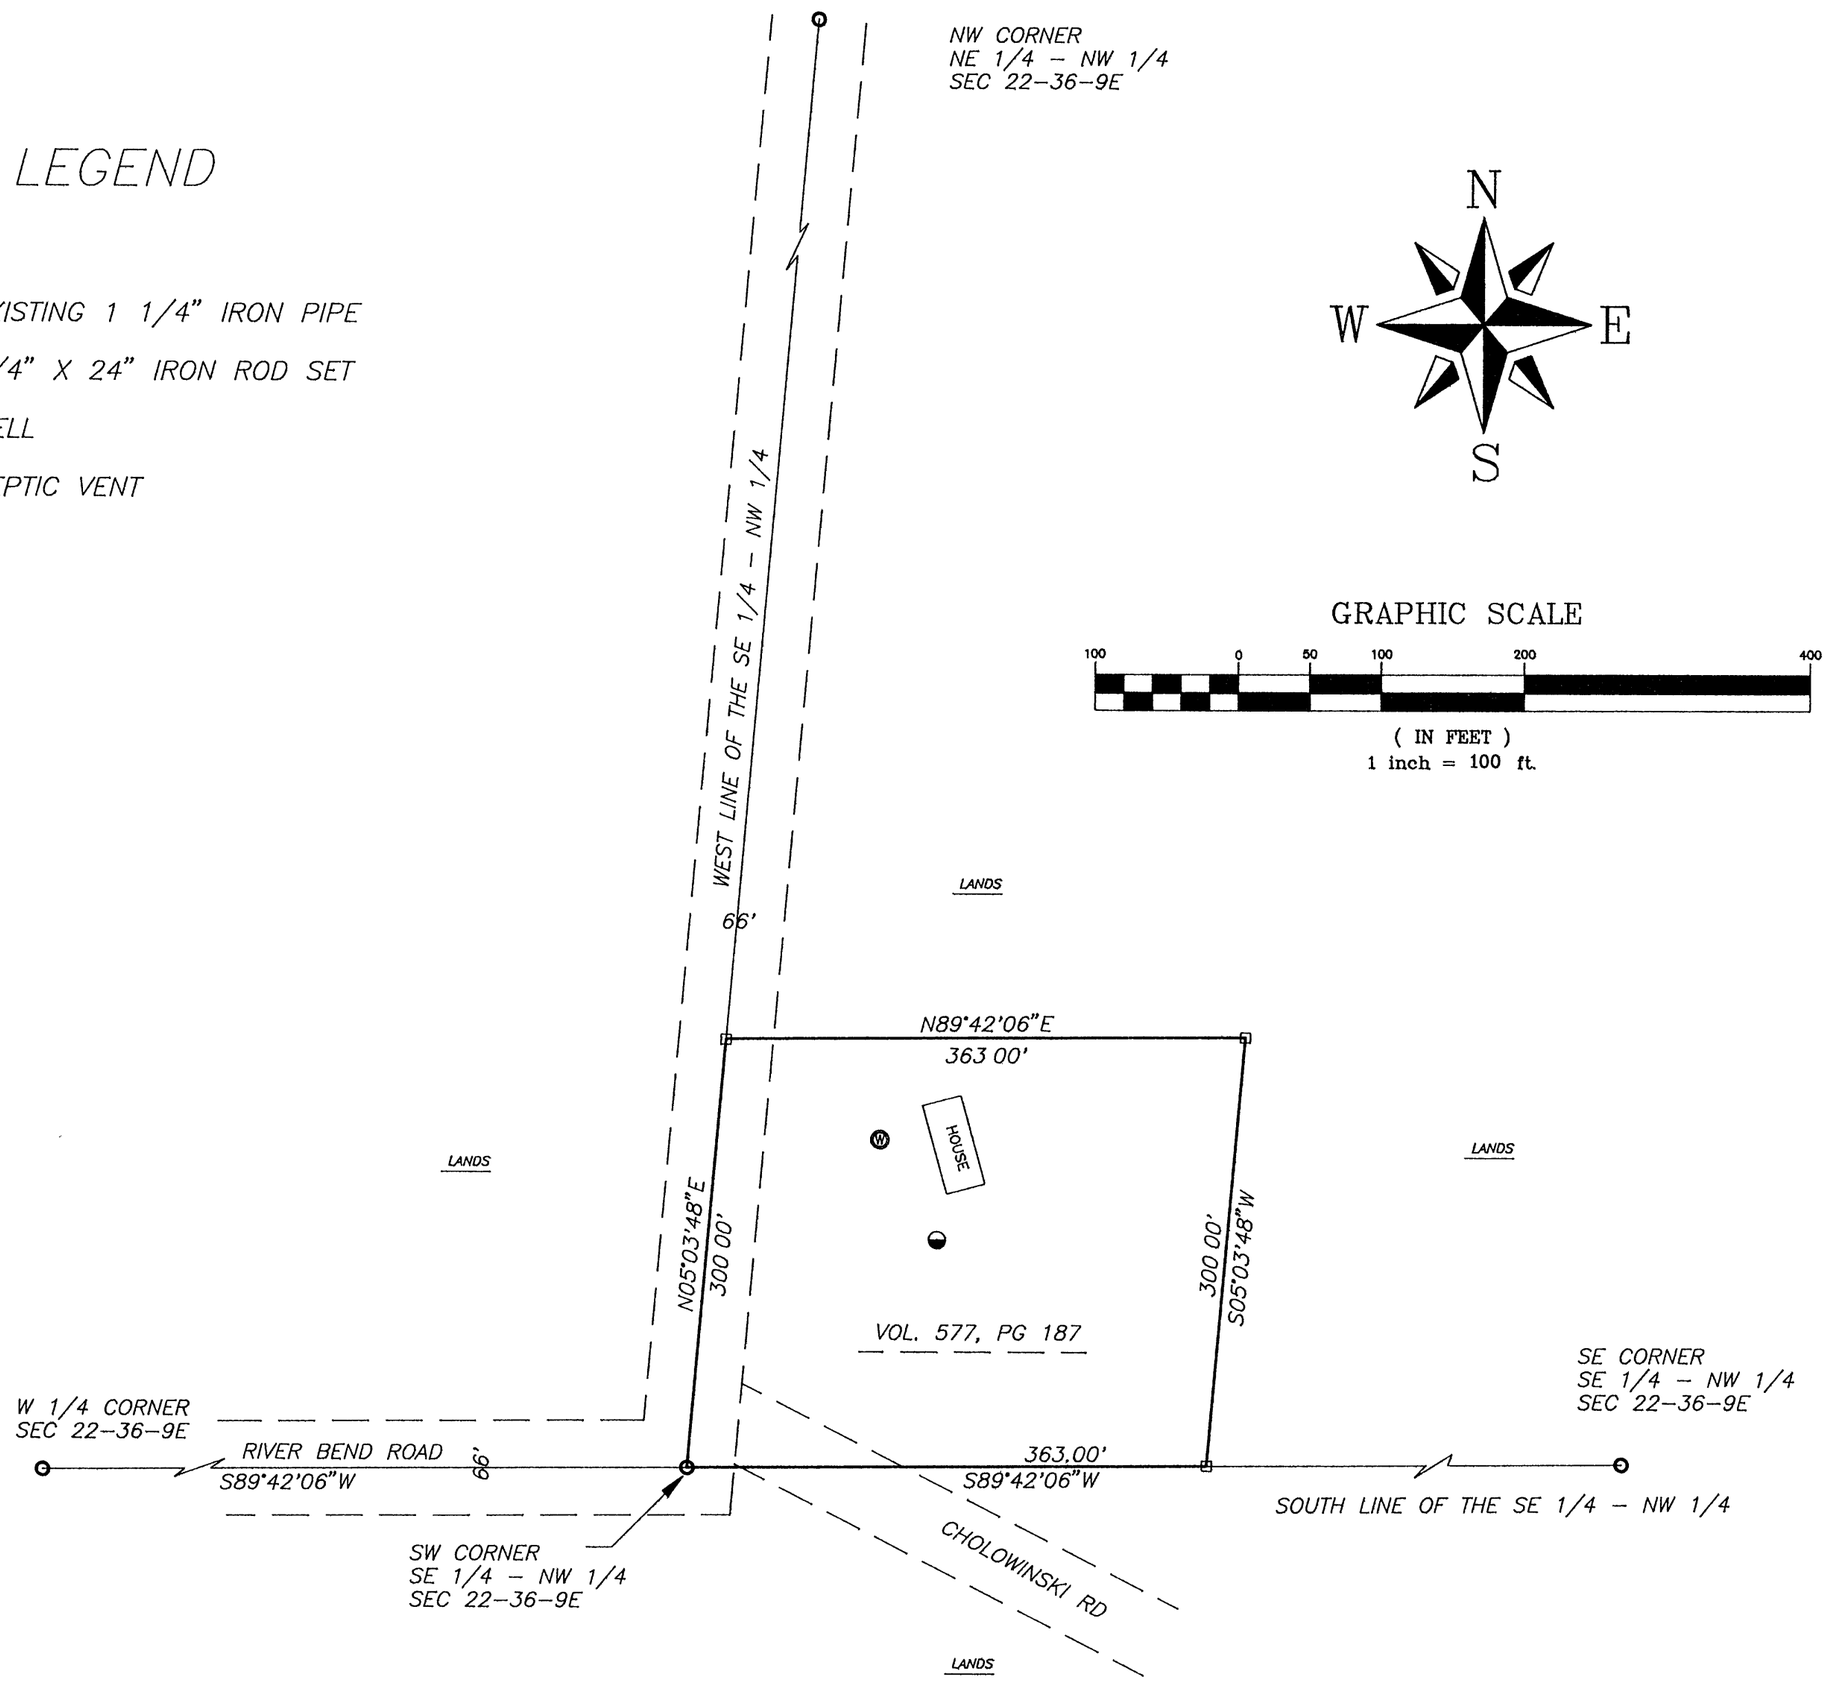

I, DEVON VANDEN HEUVEL, REGISTERED LAND SURVEYOR IN THE STATE OF WISCONSIN DO HEREBY CERTIFY THAT I HAVE SURVEYED THE ABOVE PARCEL, THAT THE MAP CORRECTLY REPRESENTS THE SURVEY, THAT I HAVE MADE THIS SURVEY BY THE ORDER OF GARY JOHNSON; THAT I HAVE COMPLIED WITH A.E 7 OF THE WISCONSIN ADMINISTRATIVE CODE.

DEVON VANDEN HEUVEL R L S.

6-1-93
DATE

WISCONSIN
DEVON VANDEN HEUVEL
S-1795
RHINELANDER, WISCONSIN
LAND SURVEYOR

NO	DATE	REVISION	BY

© 1991 MID-STATE ASSOCIATES

BOUNDARY SURVEY FOR GARY JOHNSON

LOCATED IN PART OF THE SE1/4–NW1/4 OF SECTION 22, T.36N., R.9E. TOWN OF PELICAN ONEIDA COUNTY, WISCONSIN

MSA
MID–STATE ASSOCIATES, INC.
Engineers · Architects · Planners Surveyors
1835 N. Stevens · St. Rhinelander Wis 54501 715–362–3244

FB 12 CADD #
DRAWN BY DVH DATE 5/31/93 SHEET ____ of ____
CHECKED BY DVH SCALE 1"=100' FILE NO

B2746

B2746