B3 031

B3 031

SECTION 24
T.37N.-R.9E.
TOWN OF PINE LAKE, ONEIDA, COUNTY, WIS.

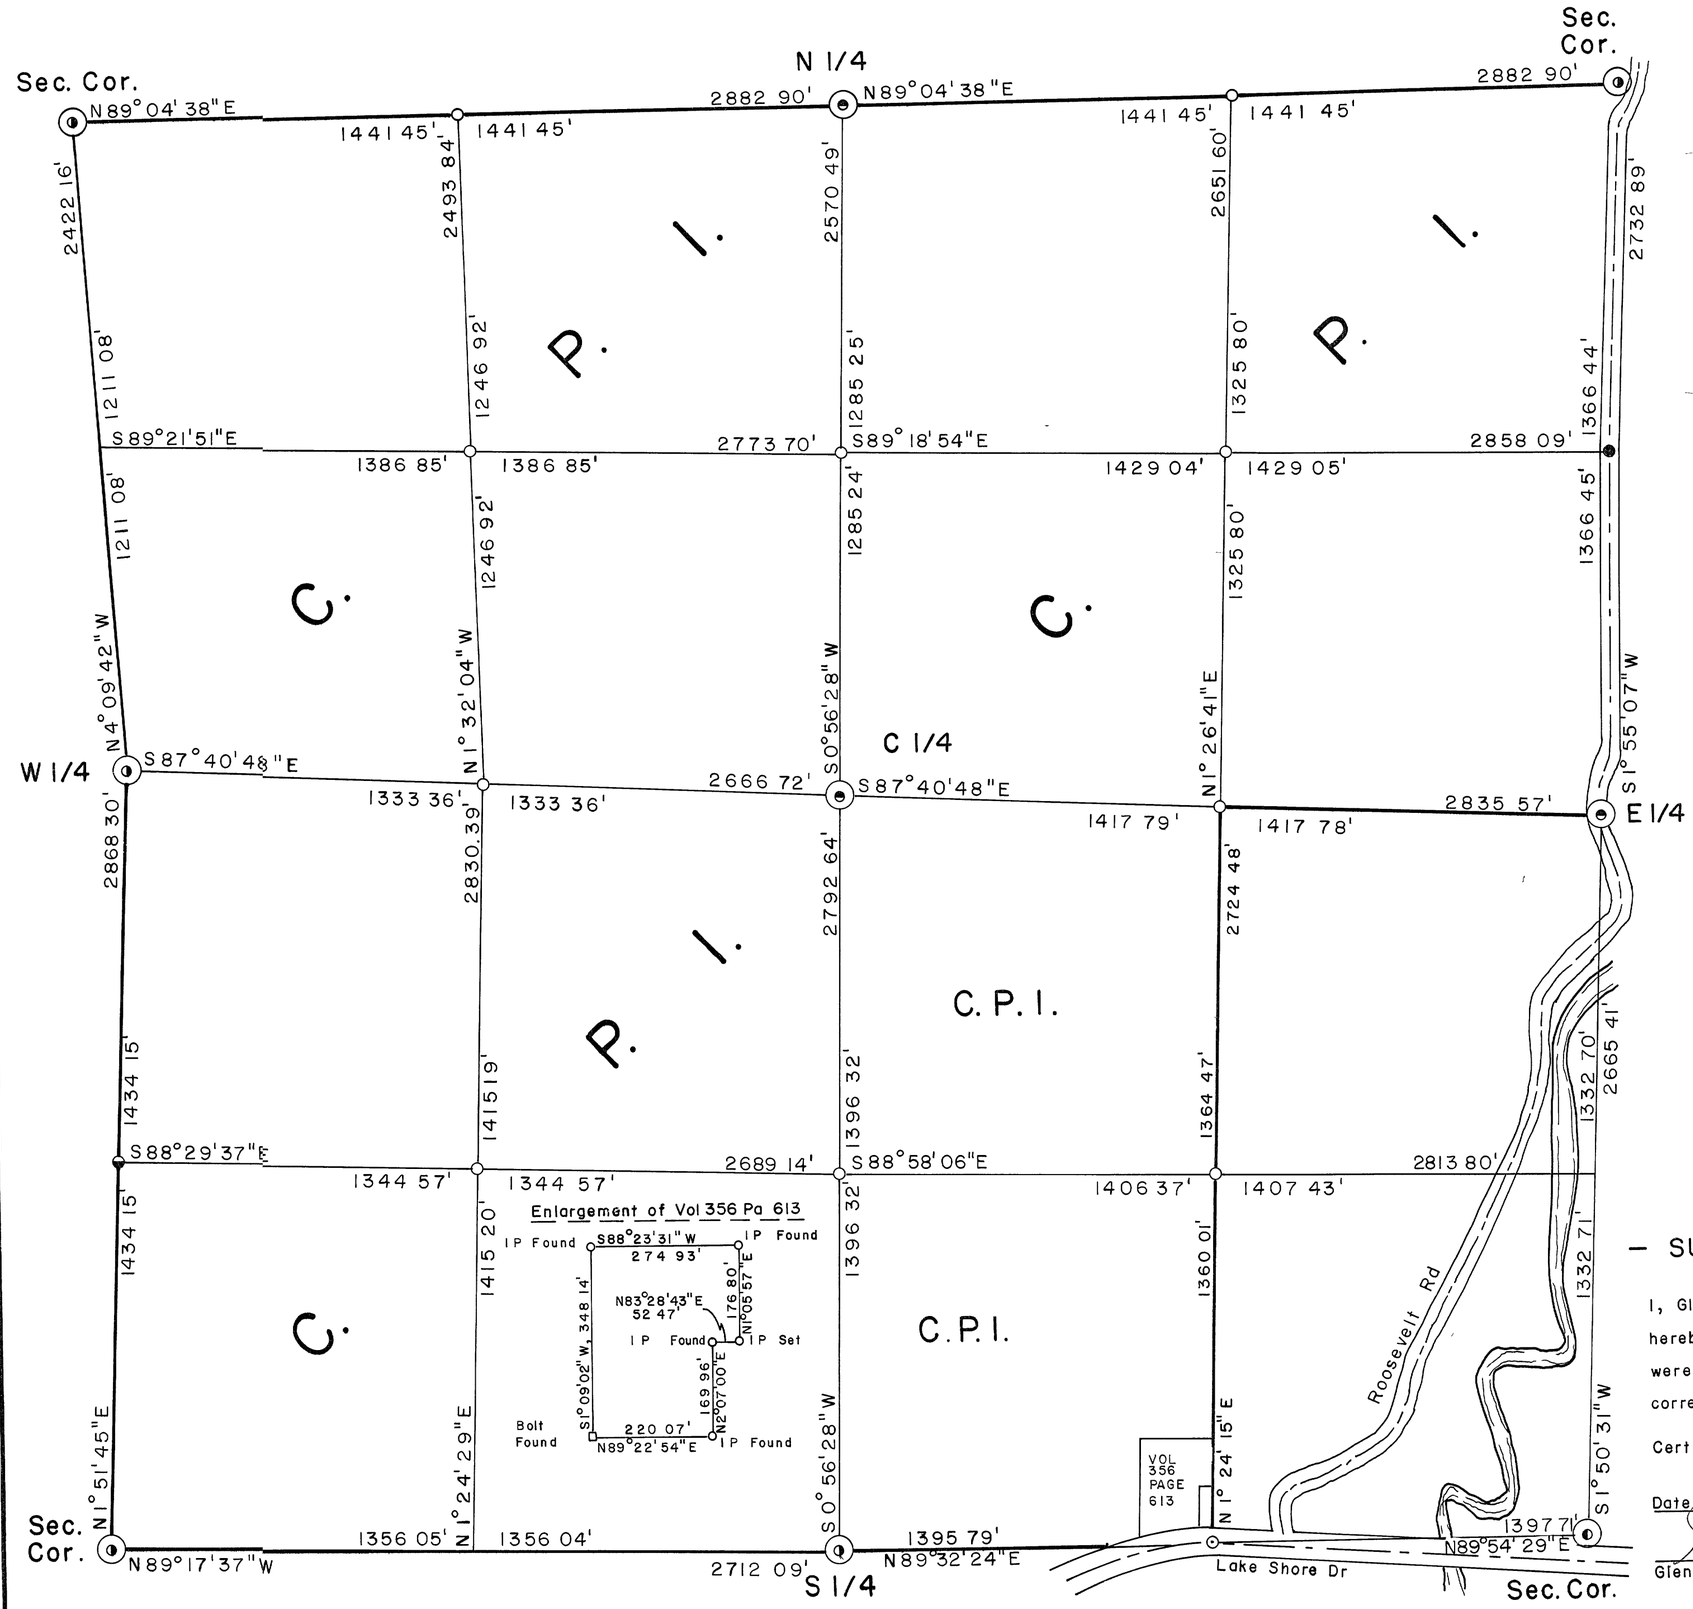

— LEGEND —

- 1" Iron Pipe w/ 2" Alloy Cap — Set
- 1" Iron Pipe w/ Ref Cor — Set
- Railroad Spike — Set
- 1" Iron Pipe w/ 2" sq Brass Cap — Found
- 6" Concrete Monument w/ 3-1/2" Brass Cap — Found
- 2-1/4" Alum Pipe w/ 3-1/4" Alloy Cap — Set
- 2" Iron Pipe w/ 4" sq Brass Cap — Found
- CPI Boundary Line

Bearing Base
True North

SCALE 1"=400'
0' 400' 800'

WISCONSIN
GLEN BARKER
S-1682
CRANDON
WI
LAND SURVEYOR

— SURVEYOR'S CERTIFICATE —

I, Glen Barker, authorized by Consolidated Papers Inc, hereby certify that these described lines and parcels were surveyed under my direction and that the survey is correct to the best of my knowledge and belief.

Certified at Rhinelander, Wisconsin

Date 2/23/94

Glen Barker WRLS № 1682

MAP # B3 031
DATE FILED FEB 02 1995
BY
DESCRIPTION FILED
ONEIDA CO. SURVEYOR'S OFFIC

NCS

24-37-9E