GOV'T. LOT 3 SEC. 19, T. 38 N. R. 8 E.
ONEIDA COUNTY, WIS.

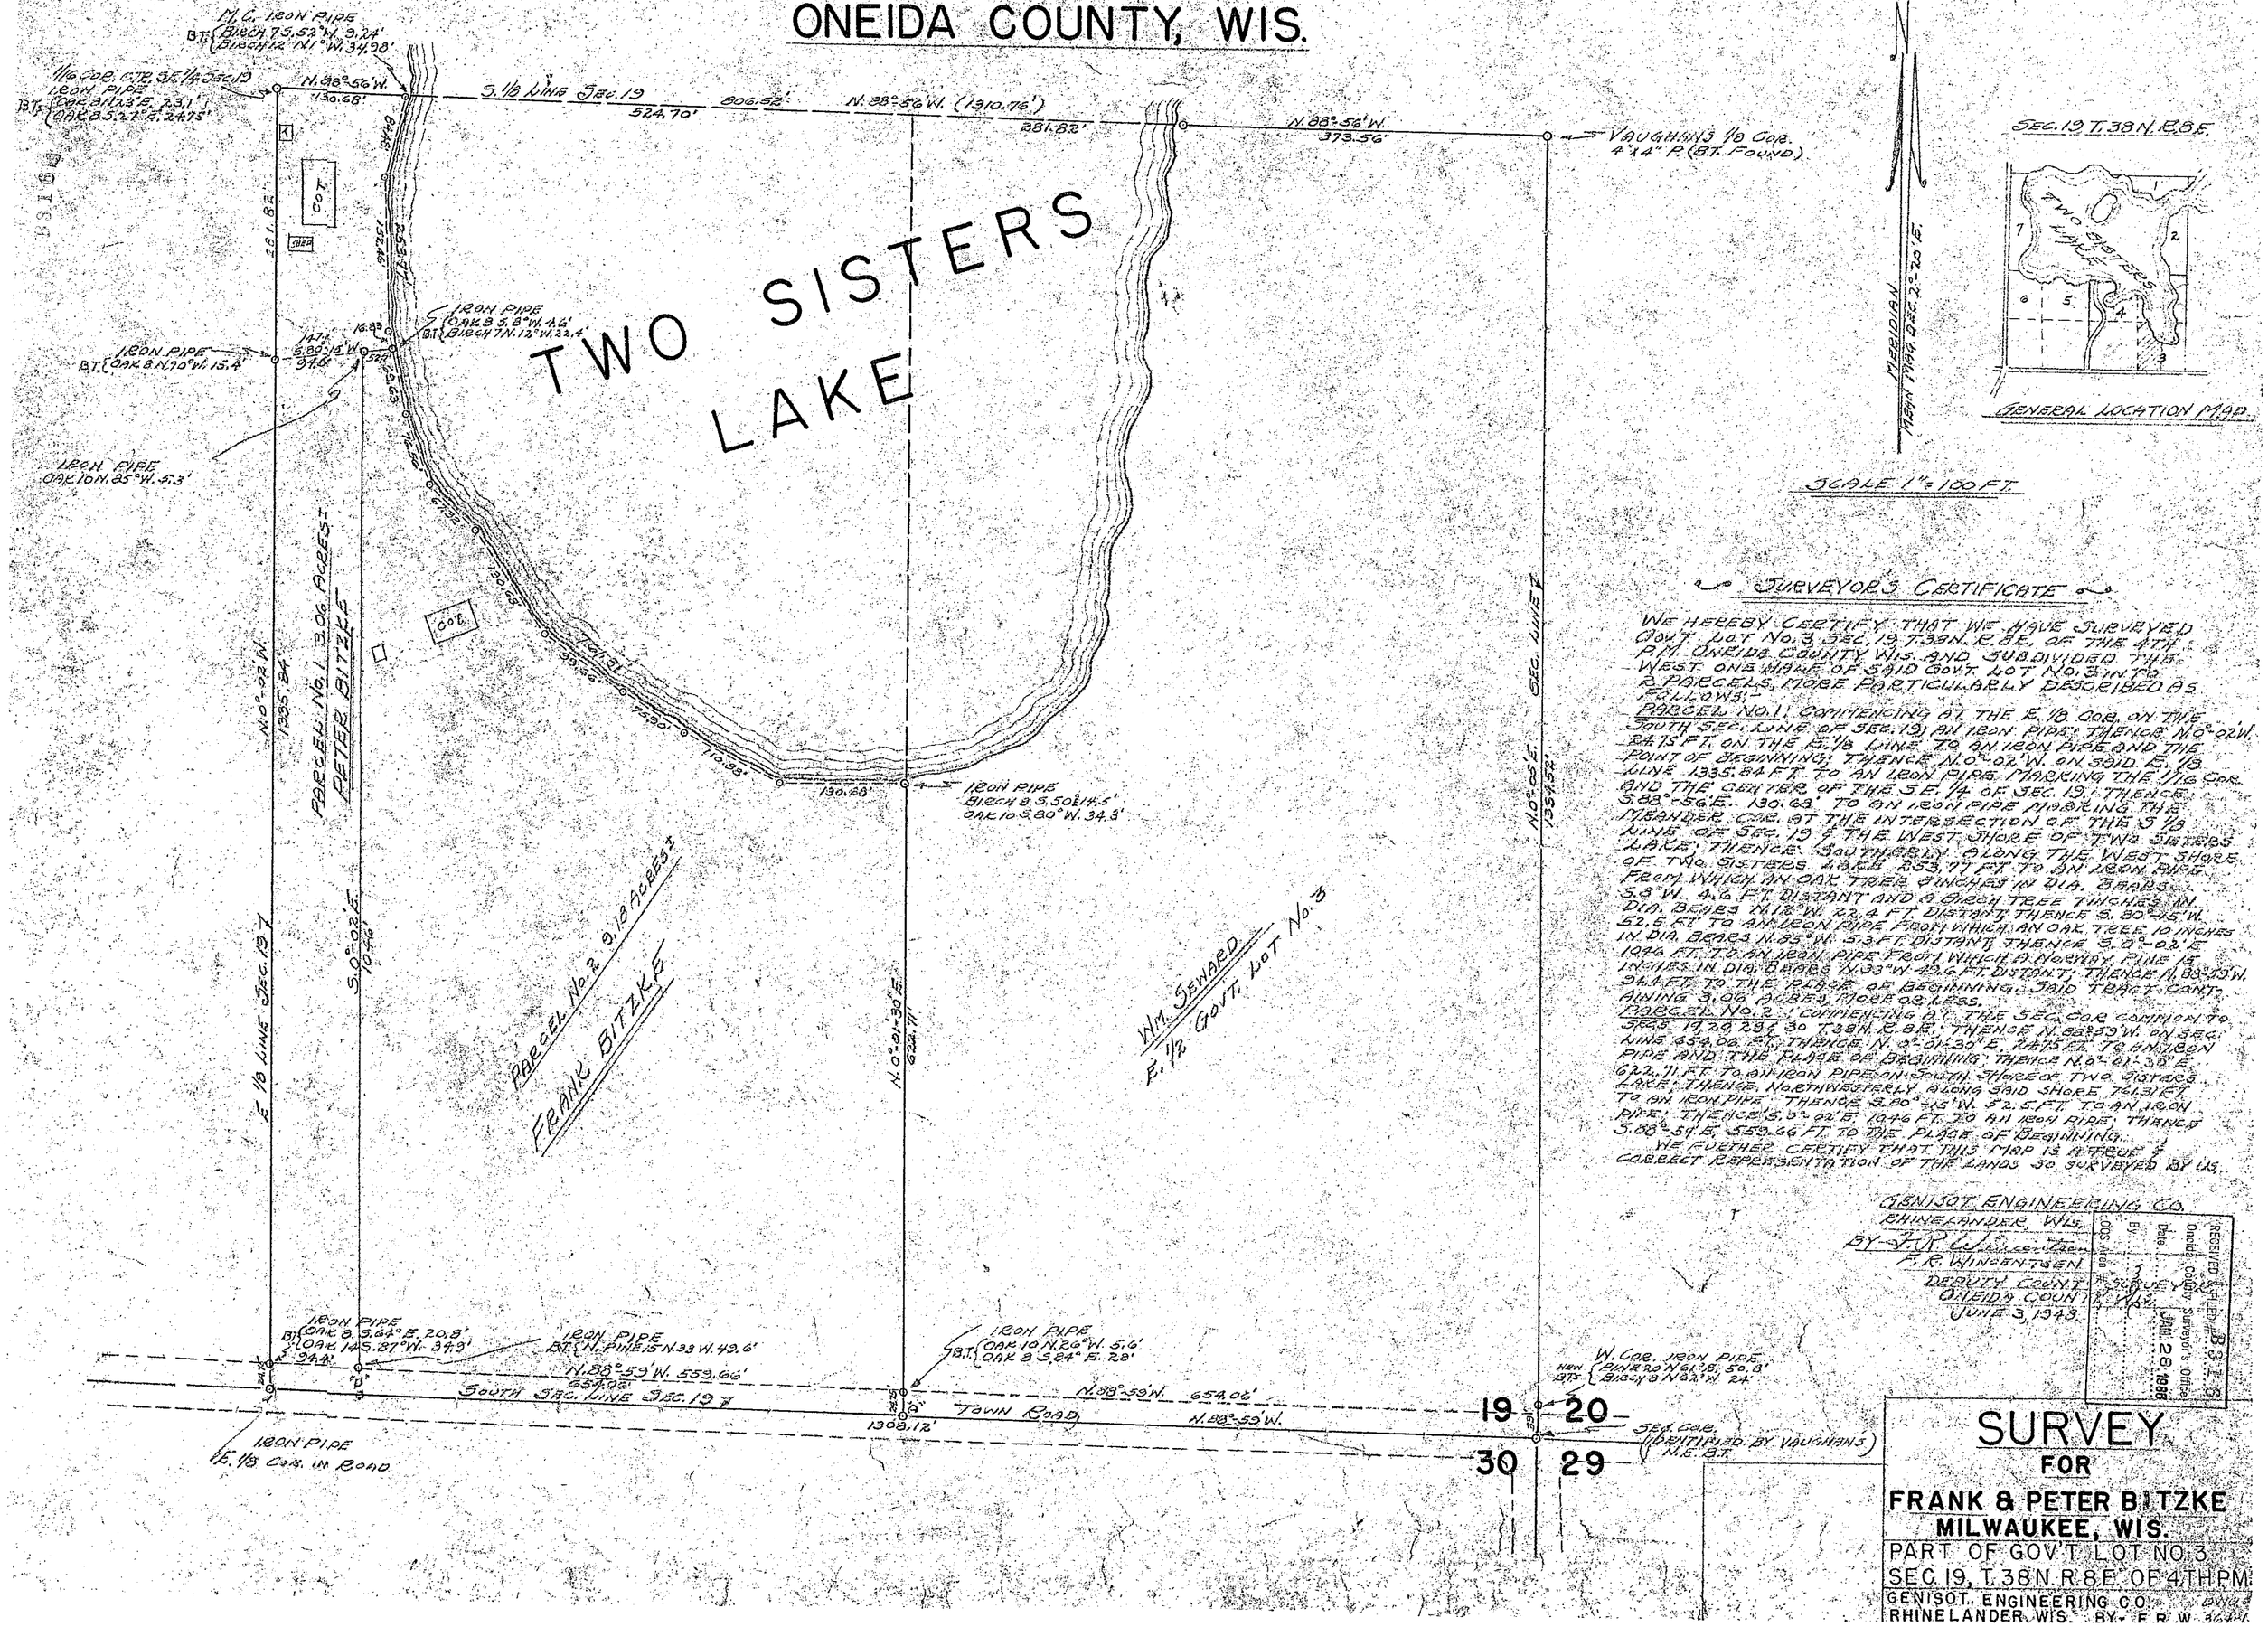

SURVEYOR'S CERTIFICATE

WE HEREBY CERTIFY THAT WE HAVE SURVEYED GOVT. LOT No. 3 SEC. 19 T. 38 N. R. 8 E. OF THE 4TH P.M. ONEIDA COUNTY WIS. AND SUBDIVIDED THE WEST ONE HALF OF SAID GOVT. LOT No. 3 INTO 2 PARCELS, MORE PARTICULARLY DESCRIBED AS FOLLOWS:-

PARCEL No. 1: COMMENCING AT THE E. 1/8 COR. ON THE SOUTH SEC. LINE OF SEC. 19, AN IRON PIPE; THENCE N.0°-02'W. 24.75 FT. ON THE E. 1/8 LINE TO AN IRON PIPE AND THE POINT OF BEGINNING; THENCE N.0°-02'W. ON SAID E. 1/8 LINE 1335.84 FT. TO AN IRON PIPE MARKING THE 1/16 COR. AND THE CENTER OF THE S.E. 1/4 OF SEC. 19; THENCE S.88°-56'E. 130.68' TO AN IRON PIPE MARKING THE MEANDER COR. AT THE INTERSECTION OF THE S 1/8 LINE OF SEC. 19 & THE WEST SHORE OF TWO SISTERS LAKE; THENCE SOUTHERLY ALONG THE WEST SHORE OF TWO SISTERS LAKE 553.77 FT. TO AN IRON PIPE FROM WHICH AN OAK TREE 8 INCHES IN DIA. BEARS S.3°W. 4.6 FT. DISTANT AND A BIRCH TREE 7 INCHES IN DIA. BEARS N.12°W. 22.4 FT. DISTANT; THENCE S. 80°-45'W. 52.5 FT. TO AN IRON PIPE FROM WHICH AN OAK TREE 10 INCHES IN DIA. BEARS N.83°W. 5.3 FT. DISTANT; THENCE S.0°-02'E. 1046 FT. TO AN IRON PIPE FROM WHICH A NORWAY PINE 15 INCHES IN DIA. BEARS N.33°W. 49.6 FT. DISTANT; THENCE N.88°-59'W. 34.4 FT. TO THE PLACE OF BEGINNING. SAID TRACT CONTAINING 3.06 ACRES, MORE OR LESS.

PARCEL No. 2: COMMENCING AT THE SEC. COR. COMMON TO SECS. 19, 20, 29 & 30 T. 38 N. R. 8 E.; THENCE N.88°-59'W. ON SEC. LINE 654.06 FT.; THENCE N.0°-01'-30"E. 24.75 FT. TO AN IRON PIPE AND THE PLACE OF BEGINNING; THENCE N.0°-01'-30"E. 622.71 FT. TO AN IRON PIPE ON SOUTH SHORE OF TWO SISTERS LAKE; THENCE, NORTHWESTERLY ALONG SAID SHORE 761.31 FT. TO AN IRON PIPE; THENCE S.80°-45'W. 52.5 FT. TO AN IRON PIPE; THENCE S.0°-02'E. 1046 FT. TO AN IRON PIPE; THENCE S.88°-59'E. 559.66 FT. TO THE PLACE OF BEGINNING.

WE FURTHER CERTIFY THAT THIS MAP IS A TRUE & CORRECT REPRESENTATION OF THE LANDS SO SURVEYED BY US.

GENISOT ENGINEERING CO.
RHINELANDER, WIS.
BY- F. R. Winchentsen
F. R. WINCHENTSEN
DEPUTY COUNTY
ONEIDA COUNTY
JUNE 3, 1943

RECEIVED & FILED
Oneida County Surveyor's Office
Date JAN. 28 1988
Doc. No.
Fee
By

SURVEY
FOR
FRANK & PETER BITZKE
MILWAUKEE, WIS.

PART OF GOV'T LOT NO. 3
SEC. 19, T. 38 N. R. 8 E. OF 4TH P.M.

GENISOT ENGINEERING CO.
RHINELANDER, WIS. BY- F. R. W.