B3428

LOCATED IN THE SE 1/4 – SW 1/4 , SECTION 8 , T36N , R9E , TOWN OF PELICAN , ONEIDA COUNTY , WISCONSIN

MAP # B3428
DATE FILED JUL 19 1996
BY JB
DESCRIPTION FILED
ONEIDA CO. SURVEYOR'S OFFICE

N

BEARINGS REF. TO THE SOUTH LINE OF SECTION 8 , T36N , R9E , ASSUMED TO BEAR S89°54'14"E

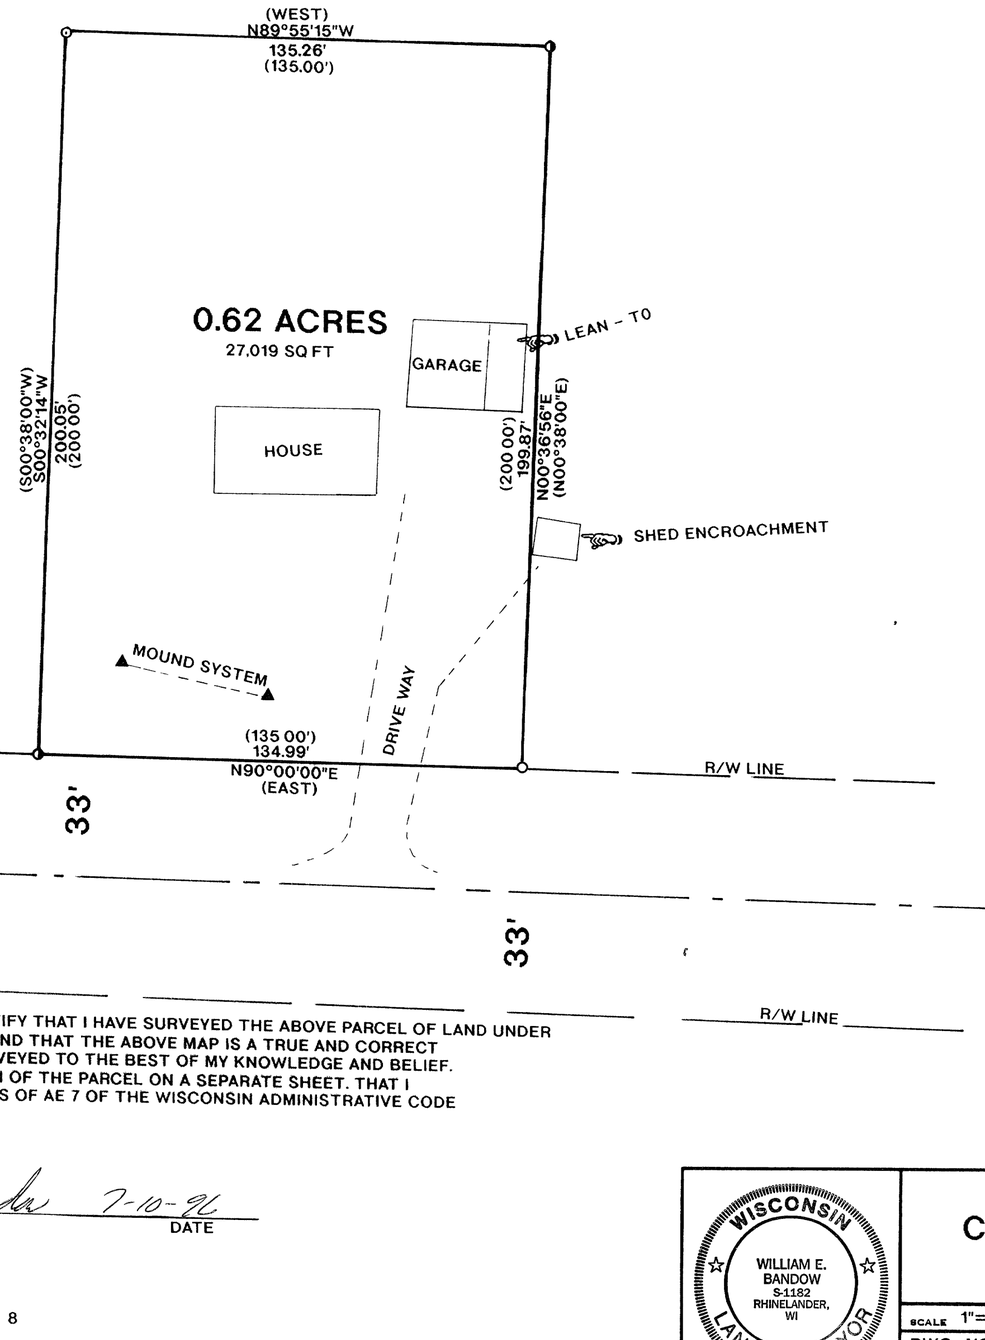

LEGEND

- ⊙ FOUND DRILL HOLE IN ROCK
- ◑ FOUND 1 1/4" IRON PIPE
- ○ FOUND 1" IRON PIPE
- ● FOUND 1 1/4" IRON ROD
- △ FOUND P.K NAIL
- ▲ INSPECTION PIPE
- □ CALCULATED POSITION
- ( ) RECORDED AS

I , WILLIAM E. BANDOW , HEREBY CERTIFY THAT I HAVE SURVEYED THE ABOVE PARCEL OF LAND UNDER THE DIRECTION OF CURTIS THOMAS AND THAT THE ABOVE MAP IS A TRUE AND CORRECT REPRESENTATION OF THE LANDS SURVEYED TO THE BEST OF MY KNOWLEDGE AND BELIEF. THAT I HAVE PROVIDED A DESCRIPTION OF THE PARCEL ON A SEPARATE SHEET. THAT I HAVE COMPLIED WITH THE PROVISIONS OF AE 7 OF THE WISCONSIN ADMINISTRATIVE CODE

William E. Bandow 7-10-96
WILLIAM E BANDOW — DATE

WISCONSIN
WILLIAM E. BANDOW
S-1182
RHINELANDER, WI
LAND SURVEYOR

SURVEY FOR
CURTIS H. THOMAS

SCALE 1"=30' DATE 05/29/96 DWN BY K.B
DWG NO. 9615
GENISOT AND ASSOCIATES, INC.
RHINELANDER, WIS

572831

B3428