B3454

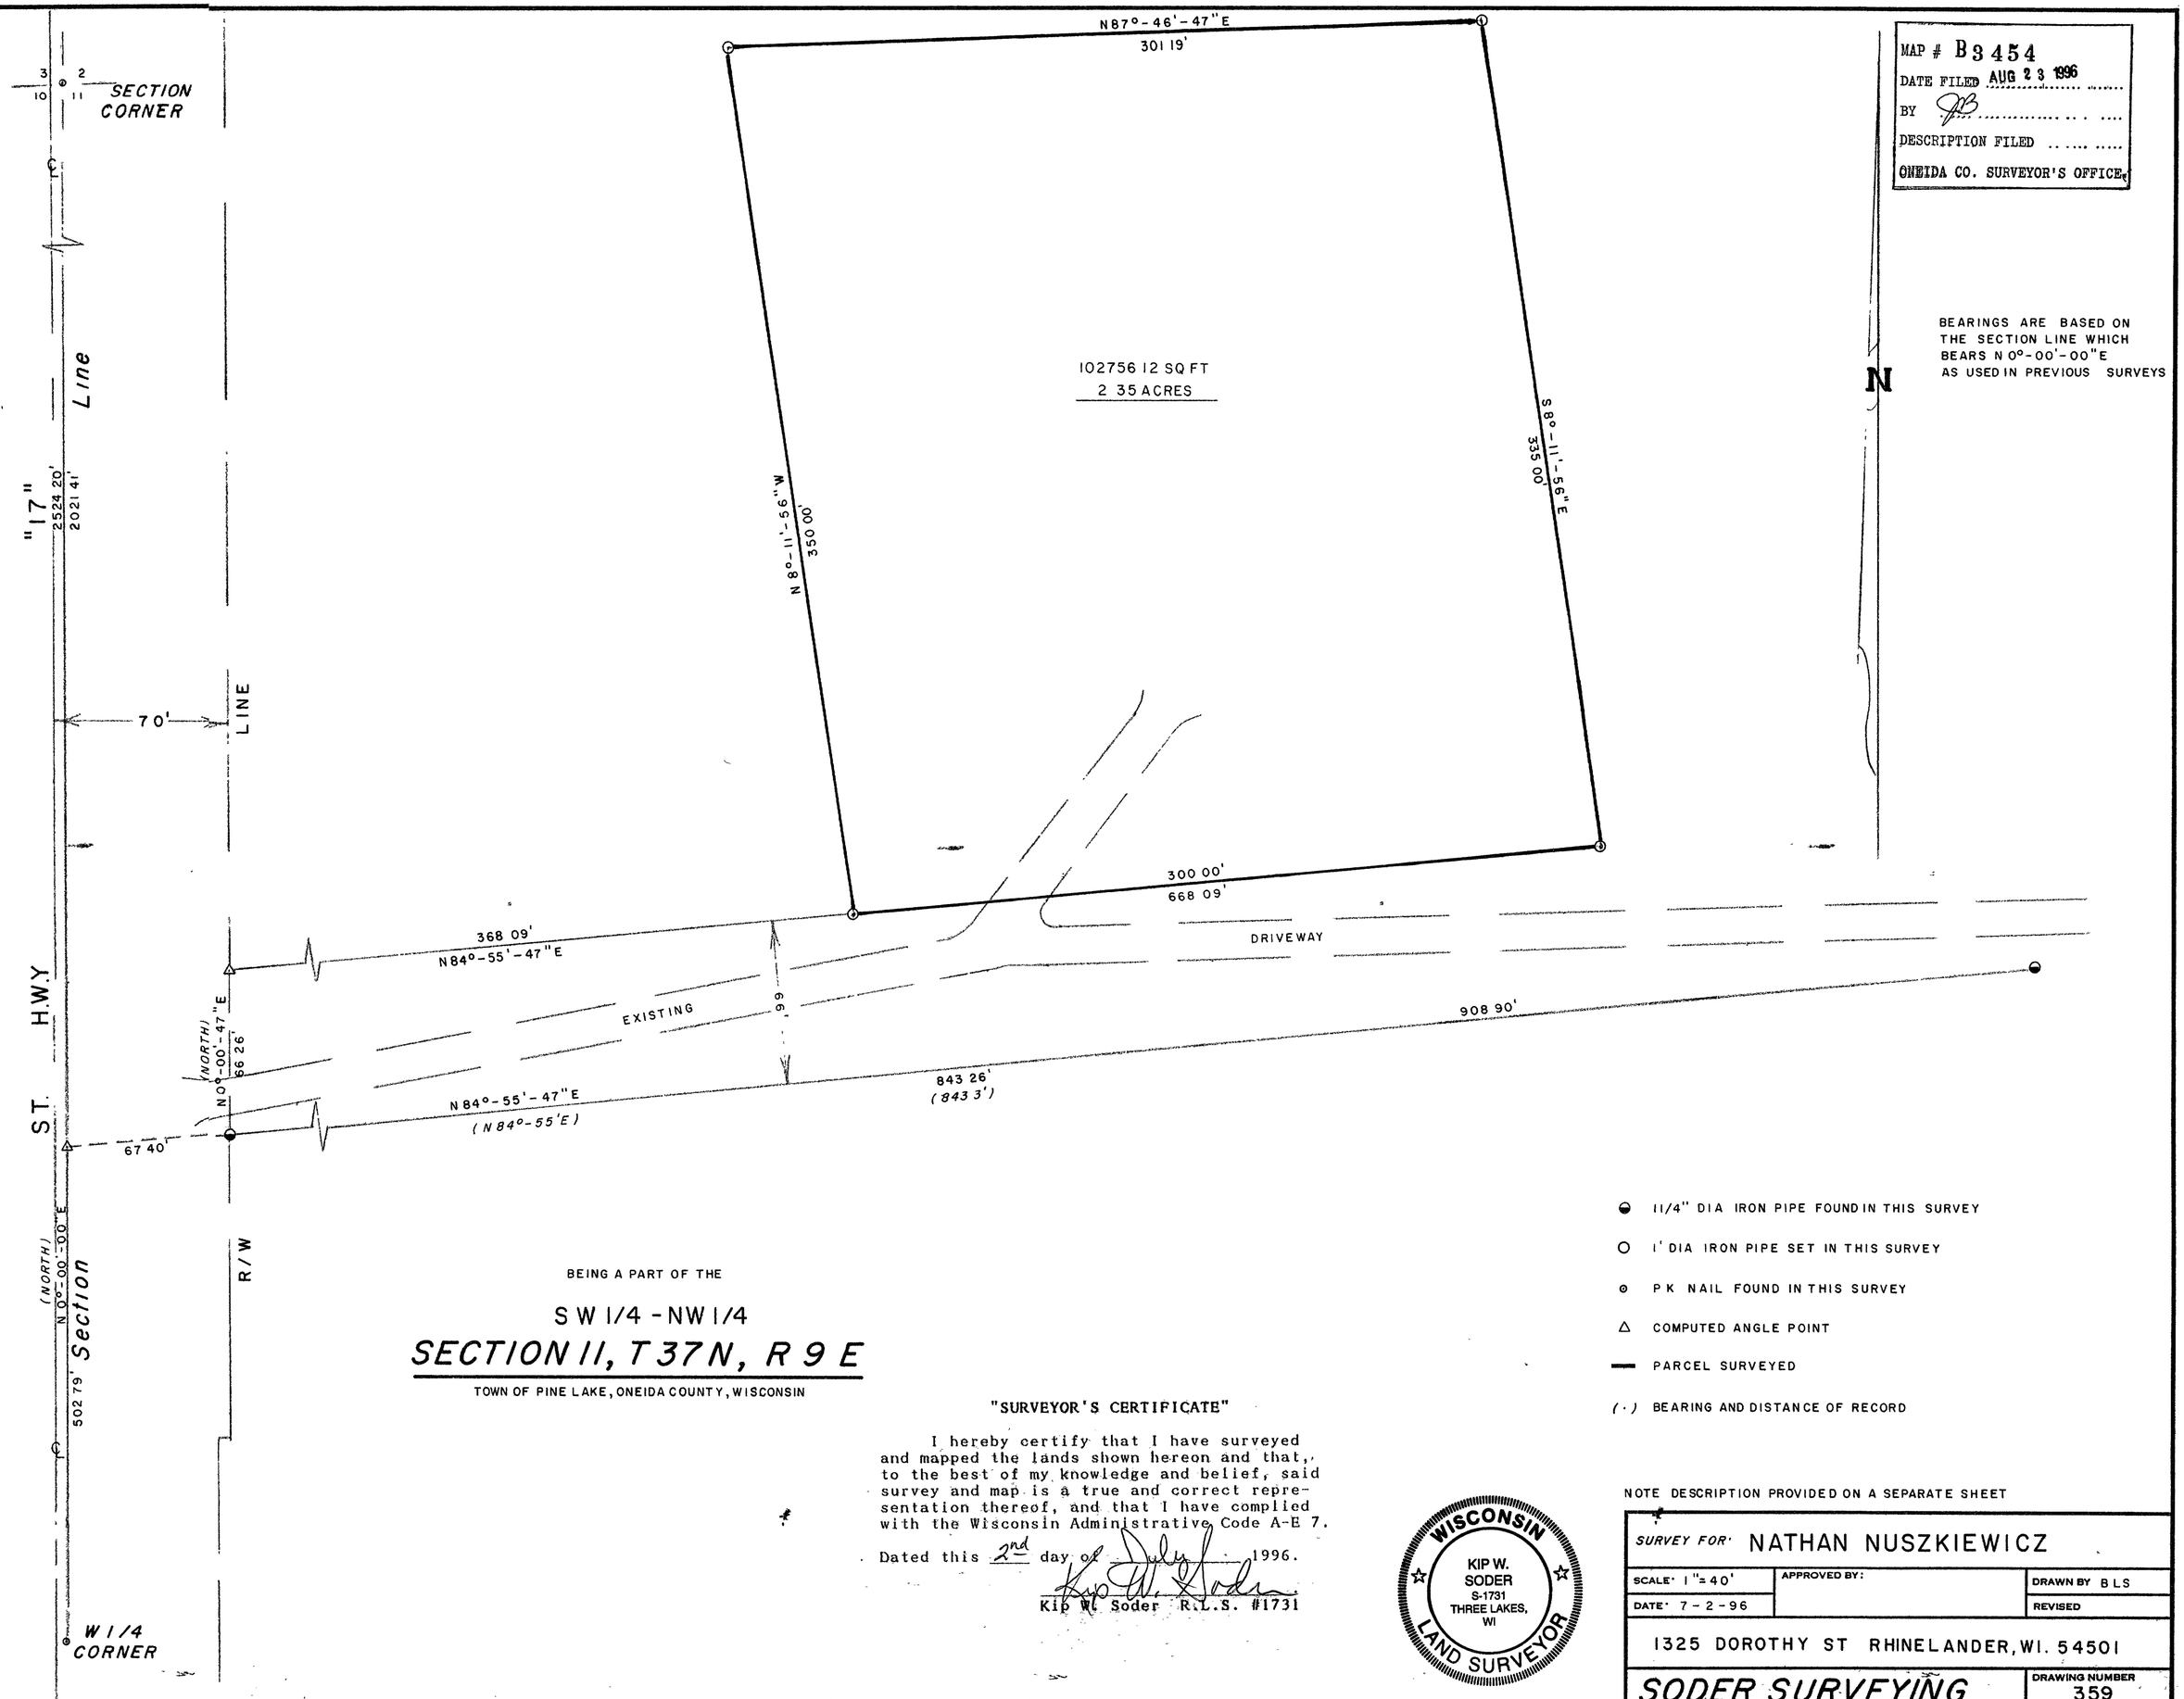

MAP # B3454
DATE FILED AUG 23 1996
BY JB
DESCRIPTION FILED
ONEIDA CO. SURVEYOR'S OFFICE

BEARINGS ARE BASED ON THE SECTION LINE WHICH BEARS N 0°-00'-00"E AS USED IN PREVIOUS SURVEYS

BEING A PART OF THE

SW 1/4 - NW 1/4

SECTION 11, T37N, R9E

TOWN OF PINE LAKE, ONEIDA COUNTY, WISCONSIN

"SURVEYOR'S CERTIFICATE"

I hereby certify that I have surveyed and mapped the lands shown hereon and that, to the best of my knowledge and belief, said survey and map is a true and correct representation thereof, and that I have complied with the Wisconsin Administrative Code A-E 7.

Dated this 2nd day of July 1996.

Kip W. Soder R.L.S. #1731

WISCONSIN
KIP W. SODER
S-1731
THREE LAKES, WI
LAND SURVEYOR

- 1 1/4" DIA IRON PIPE FOUND IN THIS SURVEY
- O 1" DIA IRON PIPE SET IN THIS SURVEY
- ⊙ PK NAIL FOUND IN THIS SURVEY
- △ COMPUTED ANGLE POINT
- ▬ PARCEL SURVEYED
- (·) BEARING AND DISTANCE OF RECORD

NOTE DESCRIPTION PROVIDED ON A SEPARATE SHEET

SURVEY FOR: NATHAN NUSZKIEWICZ

SCALE: 1"=40'	APPROVED BY:	DRAWN BY BLS
DATE: 7-2-96		REVISED

1325 DOROTHY ST RHINELANDER, WI. 54501

SODER SURVEYING

DRAWING NUMBER 359

B3454

18 X 24 PRINTED ON NO. 1000H CLEARPRINT