B3517

MAP # B3517
DATE FILED DEC 04 1996
BY
DESCRIPTION FILED
ONEIDA CO SURVEYOR'S OFFICE

PLAT OF SURVEY
OF
PART OF GOVERNMENT LOTS 5 & 6
OF SECTION 7, TOWN 36 NORTH, RANGE 9 EAST
TOWN OF PELICAN, ONEIDA COUNTY, WISCONSIN

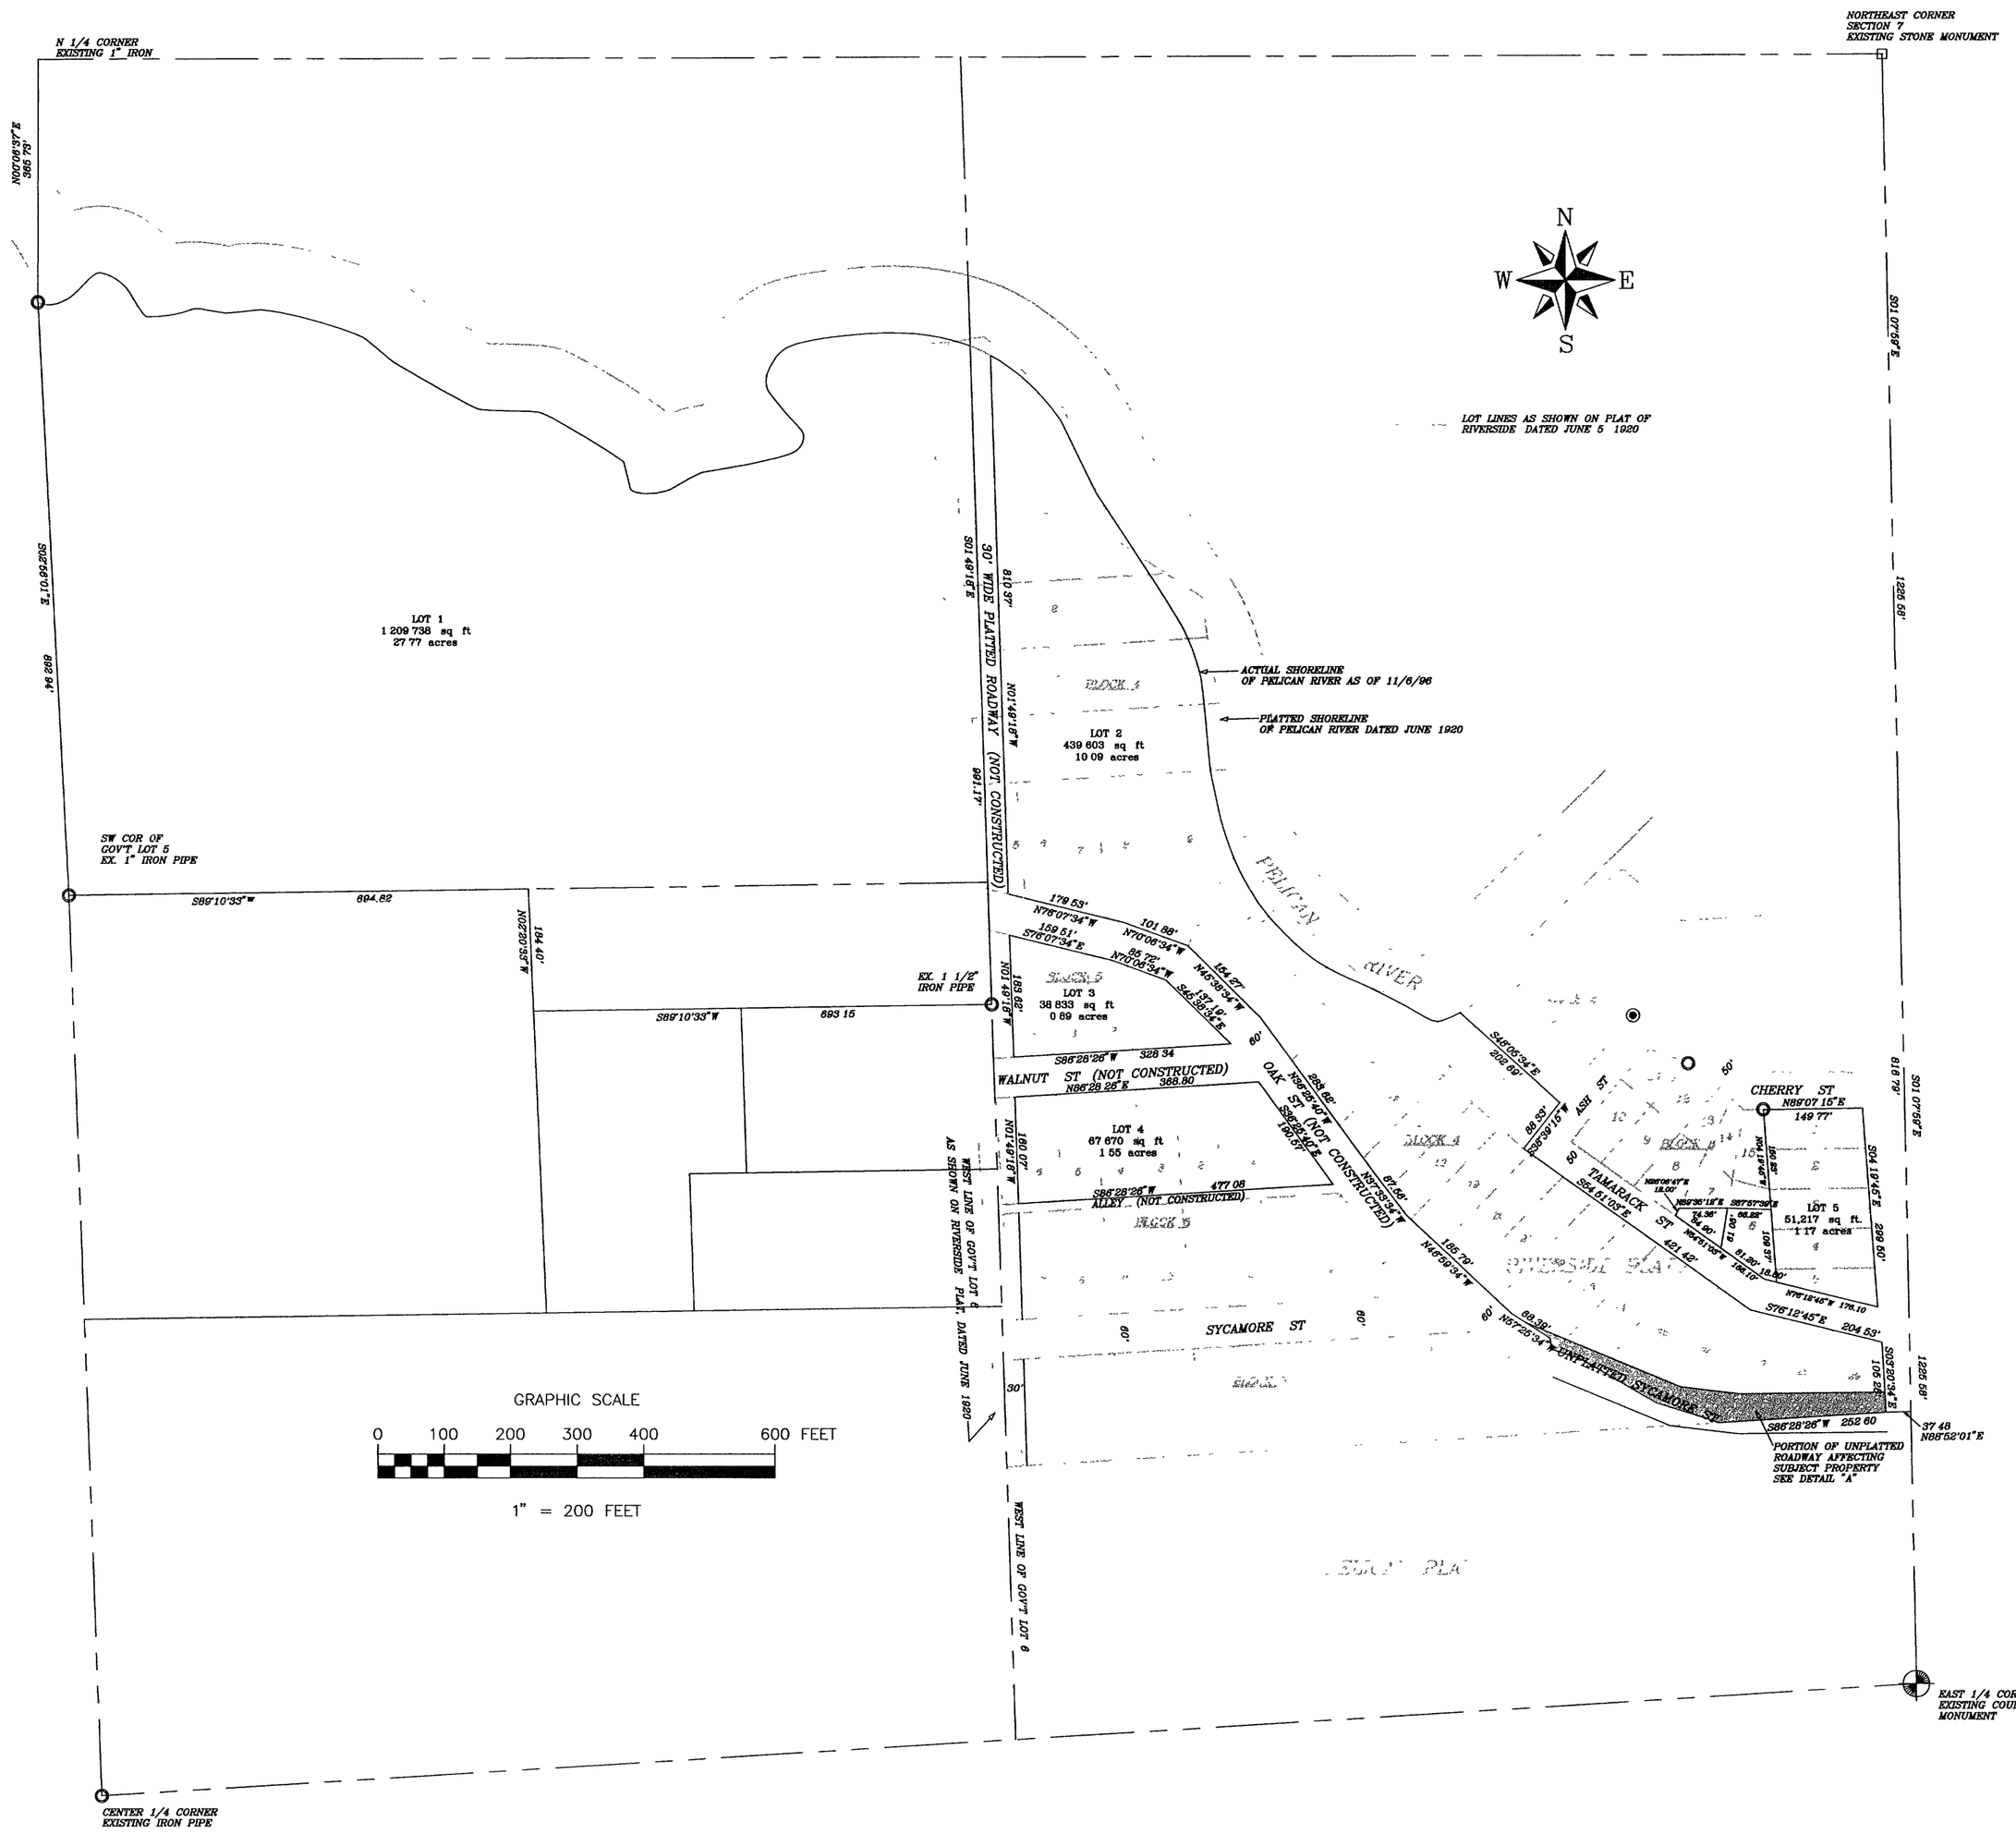

WISCONSIN
DEVON
VANDEN HEUVEL
S-1796
RHINELANDER,
WISCONSIN
LAND SURVEYOR

11/6/96

DETAIL "A"

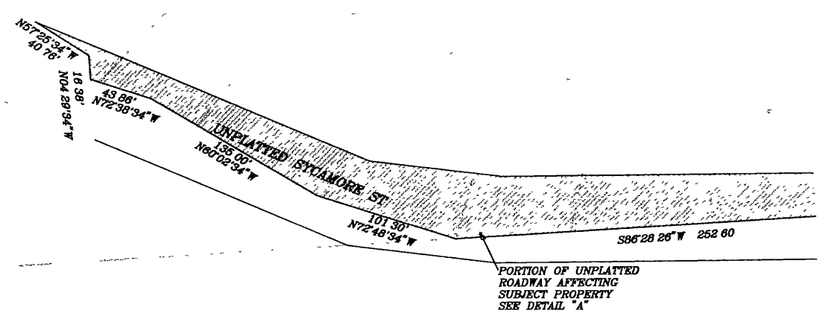

MID-STATE ASSOCIATES, INC.
Engineering Planning Surveying
1230 South Boulevard Rhinelander, WI 54501 (608-356-2771)
© 1994 MID-STATE ASSOCIATES

BY	REVISION	DATE	NO

CADD FILE NO: 960642 | FB: 48, PGS 1-14, 24-27 | PROJECT NO: 960642
PLOT DATE: 11-6-96 | DRAWN BY: | DATE: 11-6-96
PLOT TIME: 3 30 | CHECKED BY: DVH | SCALE: 1"=200'

SURVEY OF FORMER MUSSON CONCRETE PLANT SITE
LOCATED IN GOV'T LOTS 5 & 6 OF SECTION 7, T 36N, R 9E,
TOWN OF PELICAN, ONEIDA COUNTY, WISCONSIN

FILE NO.

SHEET 1 of 1

B3517