B3726

SURVEY OF OUT LOT "B" OF THE ASSESSOR'S REPLAT OF DANFIELD'S UNRECORDED ADDITION , CITY OF RHINELANDER , ONEIDA COUNTY , WISCONSIN

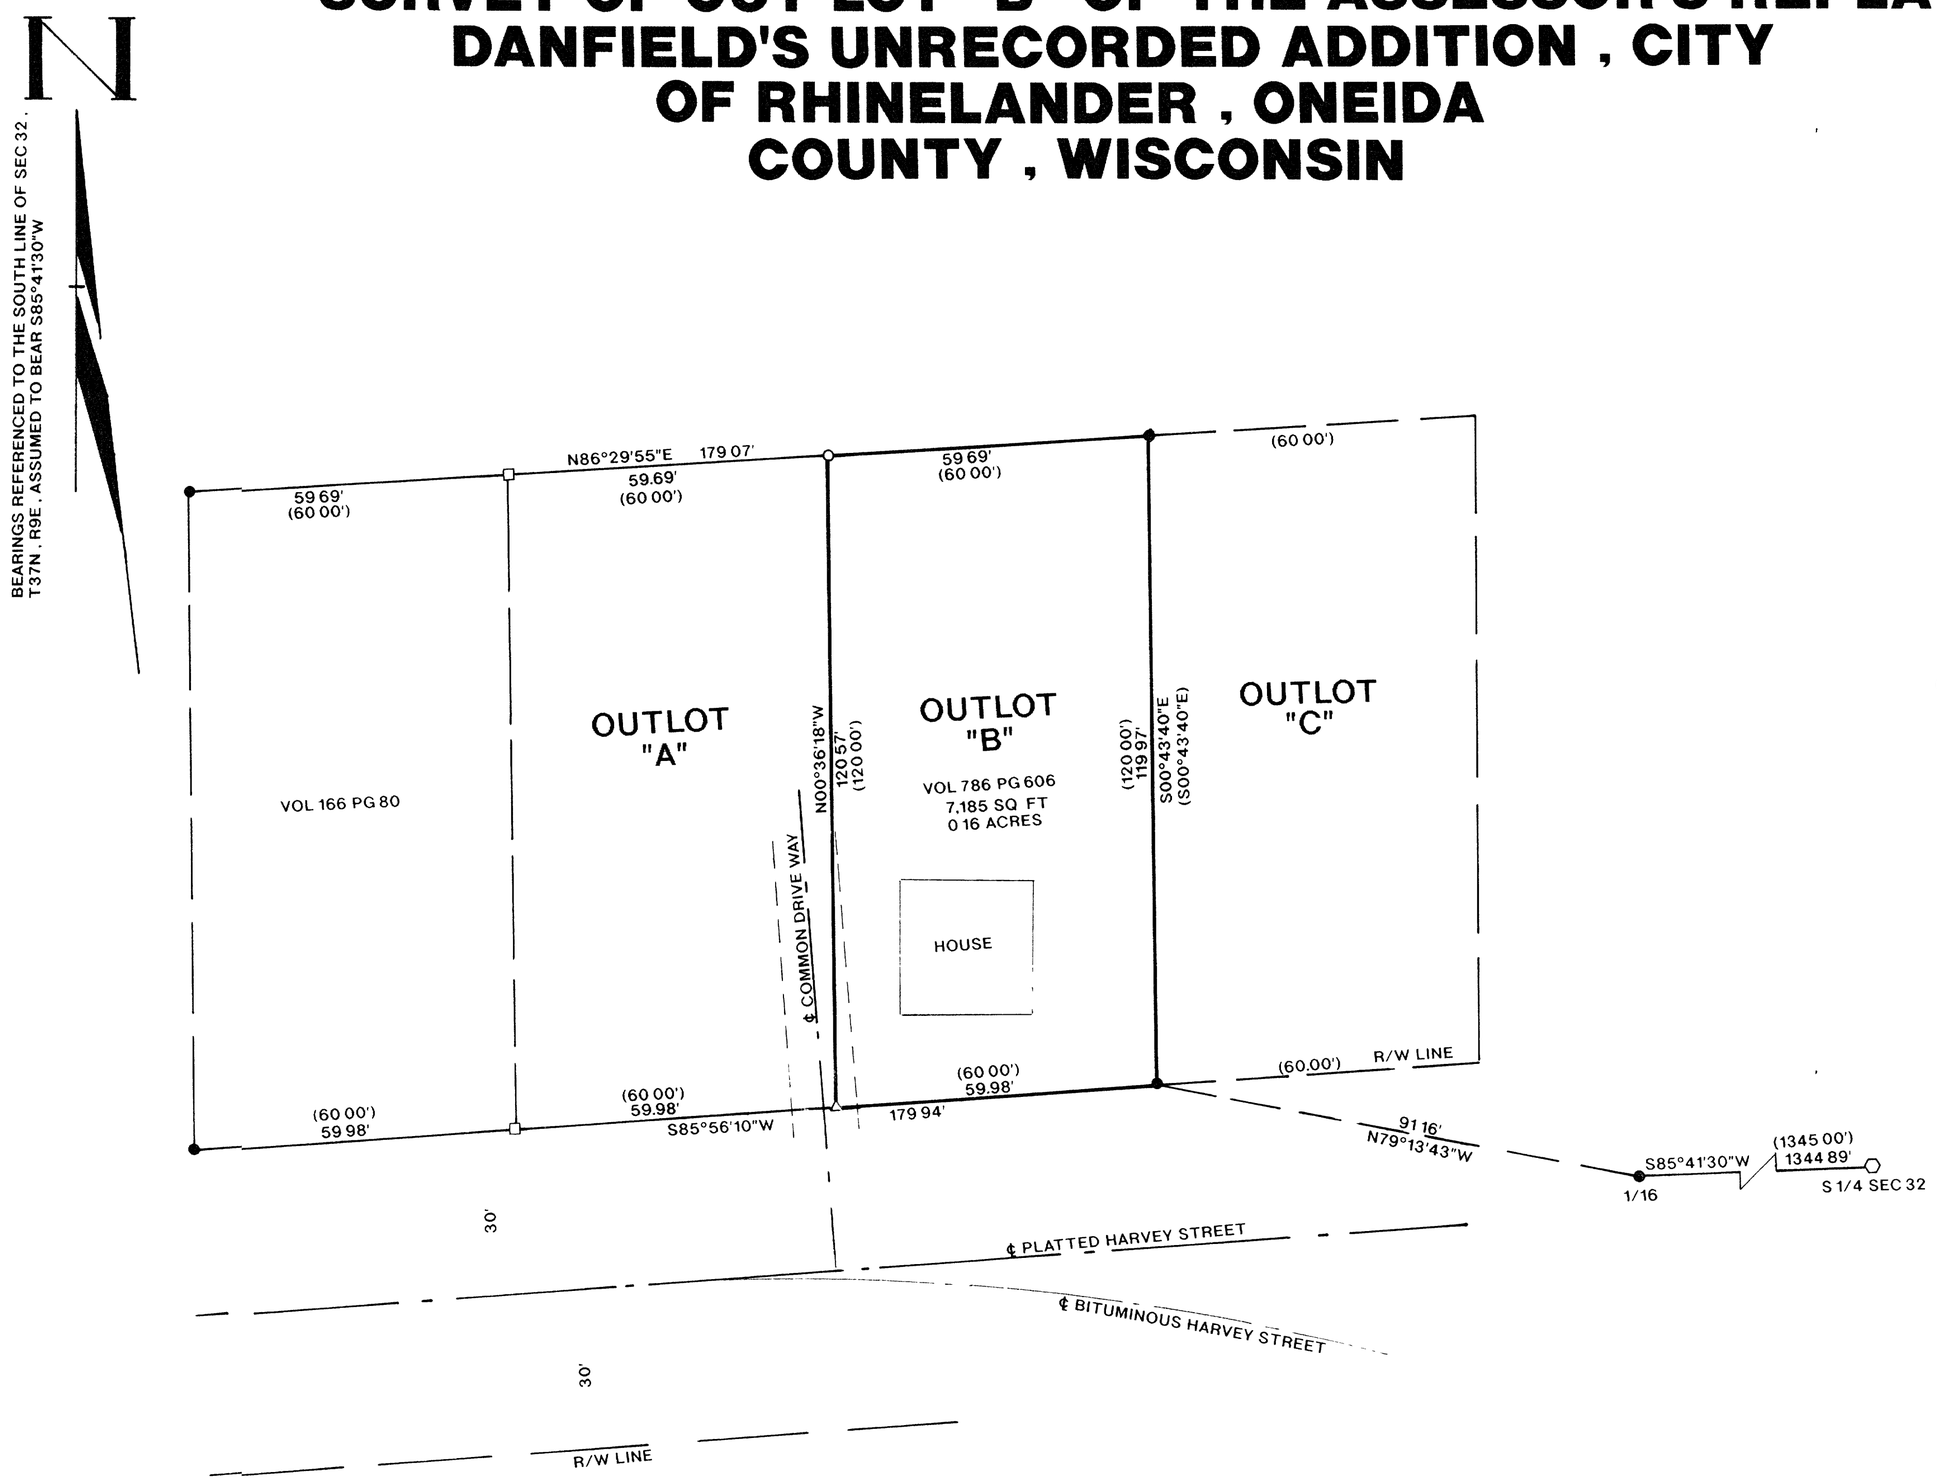

LEGEND

- ● FOUND 1" IRON PIPE
- ○ SET 1" X 24" IRON PIPE
- □ CALCULATED POSITION
- △ SET RAILROAD SPIKE
- ⬡ FOUND O C M
- ( ) RECORDED AS

I , KEVIN P. BIXBY , HEREBY CERTIFY THAT I HAVE SURVEYED THE ABOVE PARCEL OF LAND UNDER THE DIRECTION OF SANDY EBBEN AND THAT THE ABOVE MAP IS A TRUE AND CORRECT REPRESENTATION OF THE LANDS SURVEYED TO THE BEST OF MY KNOWLEDGE AND BELIEF THAT I HAVE COMPLIED WITH THE PROVISIONS OF AE 7 OF THE WISCONSIN ADMINISTRATIVE CODE

Kevin P. Bixby 08/07/97
KEVIN P BIXBY DATE

MAP # B3726
DATE FILED SEP 17 1997
BY
DESCRIPTION FILED
ONEIDA CO. SURVEYOR'S OFFICE

WISCONSIN KEVIN P. BIXBY S-2343 GLEASON, WI LAND SURVEYOR

SURVEY FOR

MICHAEL J. BESS

SCALE 1"=20' DATE 08/01/97 DWN BY KB

DWG NO 9780

GENISOT AND ASSOCIATES, INC.
RHINELANDER, WIS