B3838

MAP # B3838
DATE FILED FEB 02 1998
BY
DESCRIPTION FILED
ONEIDA CO. SURVEYOR'S OFFICE

SE 1/4 SECTION 27 T. 36 N., R. 7 E.

Town of Woodboro

Oneida County, Wis.

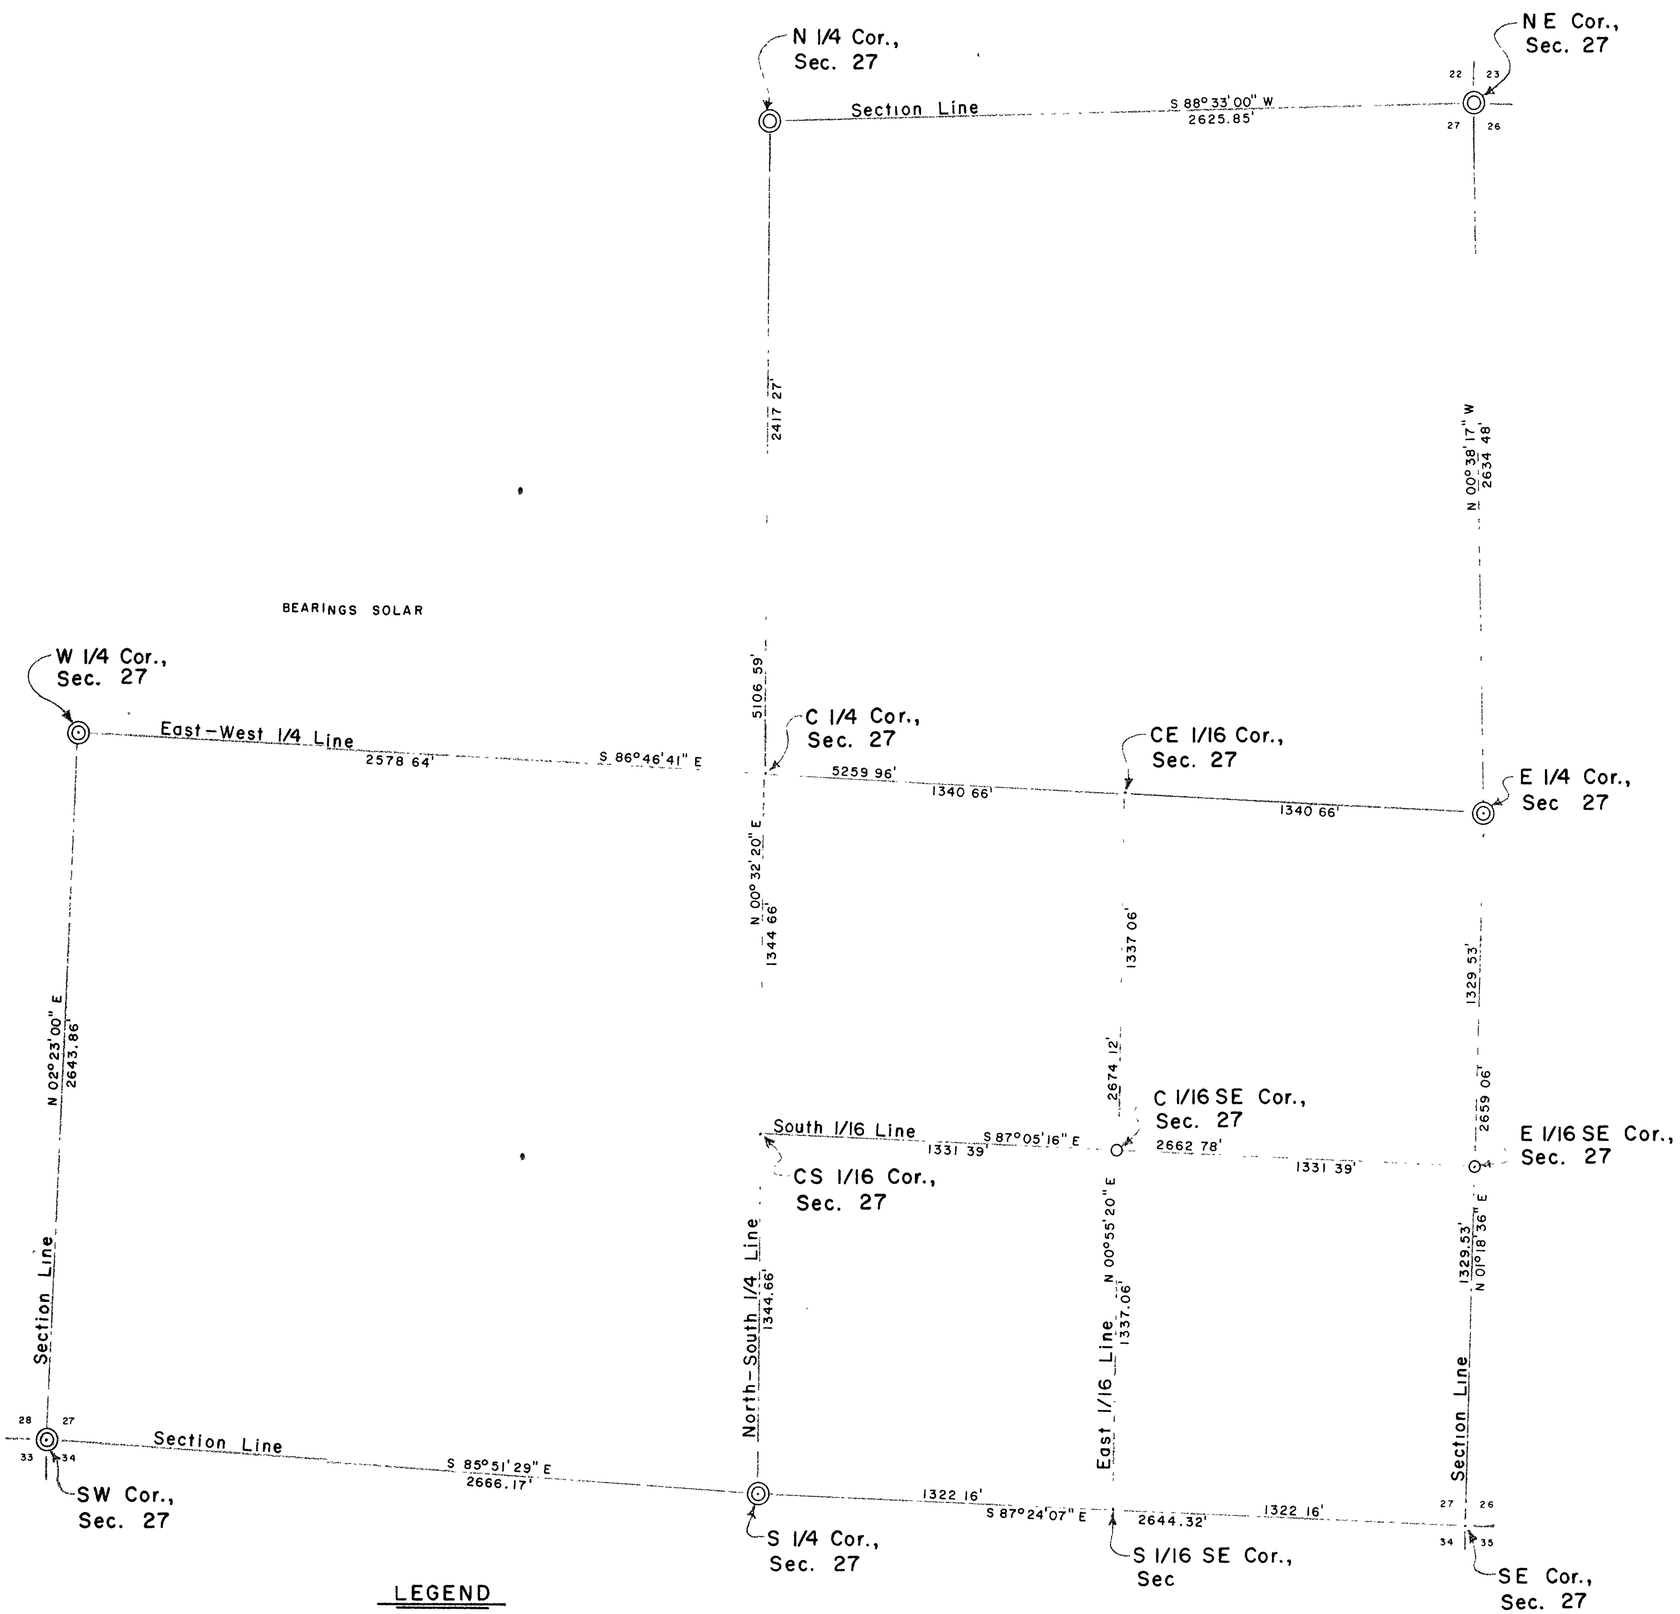

LEGEND

◎ 2" CAPPED & STAMPED IRON PIPE BY MAINE IN 1937, FOUND IN PLACE

⊙ 2" IRON PIPE FOUND IN PLACE.

○ 1 1/2" IRON PIPE SET THIS SURVEY.

W C is 2" iron pipe, capped & stamped by Maine in 1937, 33.00' North of actual corner.

I, Lester J. Schmit, Registered Land Surveyor S-1192 hereby certify that I have surveyed the property shown hereon; that this map is a true and accurate representation thereof; that said survey was performed by order of Duane L. Olson; and that I have complied with applicable requirements of s. A-E 7 of the Wisconsin Administrative Code.

Note: Legal descriptions, if any, conforming to this survey have been provided on separate sheets.

Lester J. Schmit

Lester J. Schmit R.L.S. S-1192

Dated this 26th day of August 1996

TIMBERLAND SURVEYORS TOMAHAWK WIS.

WISCONSIN LESTER J. SCHMIT S-1192 TOMAHAWK, WIS. LAND SURVEYOR

SURVEY FOR
DUANE L. OLSON
3889 LAKESHORE DR.
RHINELANDER, WIS. 54501

DATE 26 AUG 96 DWN BY L.J.S SCALE 1" = 400'

REVISED BY

REVISED BY

DWG. NO. 1061-1

DESIGN PRODUCTS 0884-71