B4333

LOT 1 OF BLOCK 1, BOOM LAKE ADDITION TO THE CITY OF RHINELANDER, ONEIDA CO. WI.

B4333

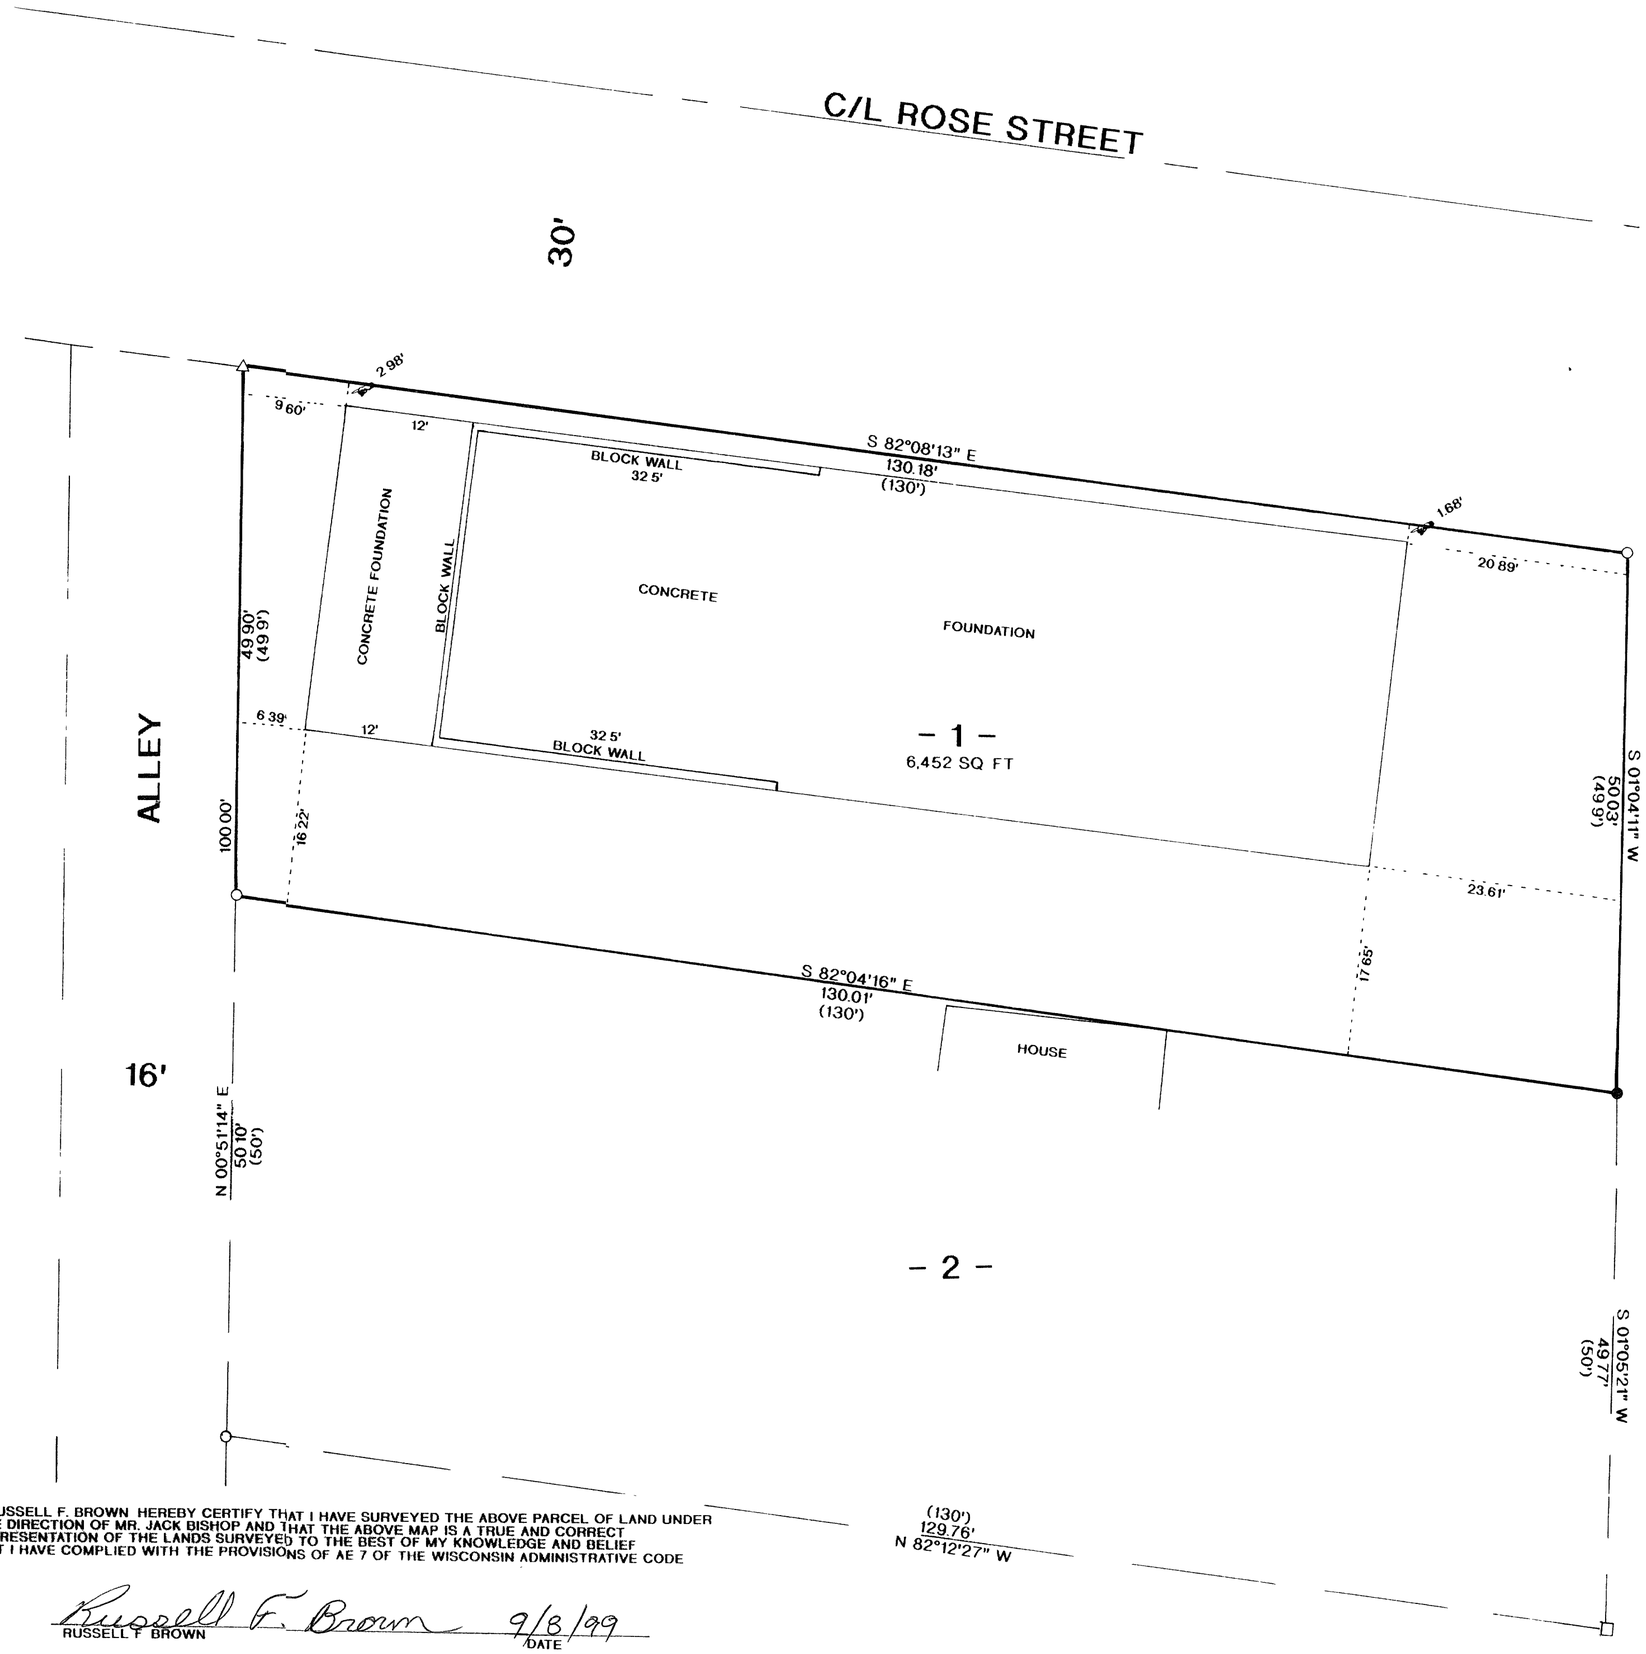

MAP # B4333
DATE FILED SEP. 17 1999
BY MJR
DESCRIPTION FILED ....
ONEIDA CO SURVEYOR'S OFFICE

LEGEND:

- ○ FOUND 1" IRON PIPE
- ● FOUND 1" IRON BAR
- △ SET R/R SPIKE
- □ CORNER UNDER CONCRETE DRIVEWAY
- ( ) RECORDED AS

I RUSSELL F. BROWN HEREBY CERTIFY THAT I HAVE SURVEYED THE ABOVE PARCEL OF LAND UNDER THE DIRECTION OF MR. JACK BISHOP AND THAT THE ABOVE MAP IS A TRUE AND CORRECT REPRESENTATION OF THE LANDS SURVEYED TO THE BEST OF MY KNOWLEDGE AND BELIEF THAT I HAVE COMPLIED WITH THE PROVISIONS OF AE 7 OF THE WISCONSIN ADMINISTRATIVE CODE

Russell F. Brown 9/8/99
RUSSELL F BROWN DATE

WISCONSIN
RUSSELL F. BROWN
S-2148
RHINELANDER, WI
LAND SURVEYOR

SURVEY FOR
JACK BISHOP

SCALE 1"= 10' DATE 9/8/99 DWN BY JB

DWG NO. 10083

GENISOT AND ASSOCIATES, INC.
RHINELANDER, WIS

B4333

600591