LOCATED IN THE SW 1/4 OF THE NE 1/4, SECTION 11, T36N, R9E, TOWN OF PELICAN, ONEIDA COUNTY, WI.

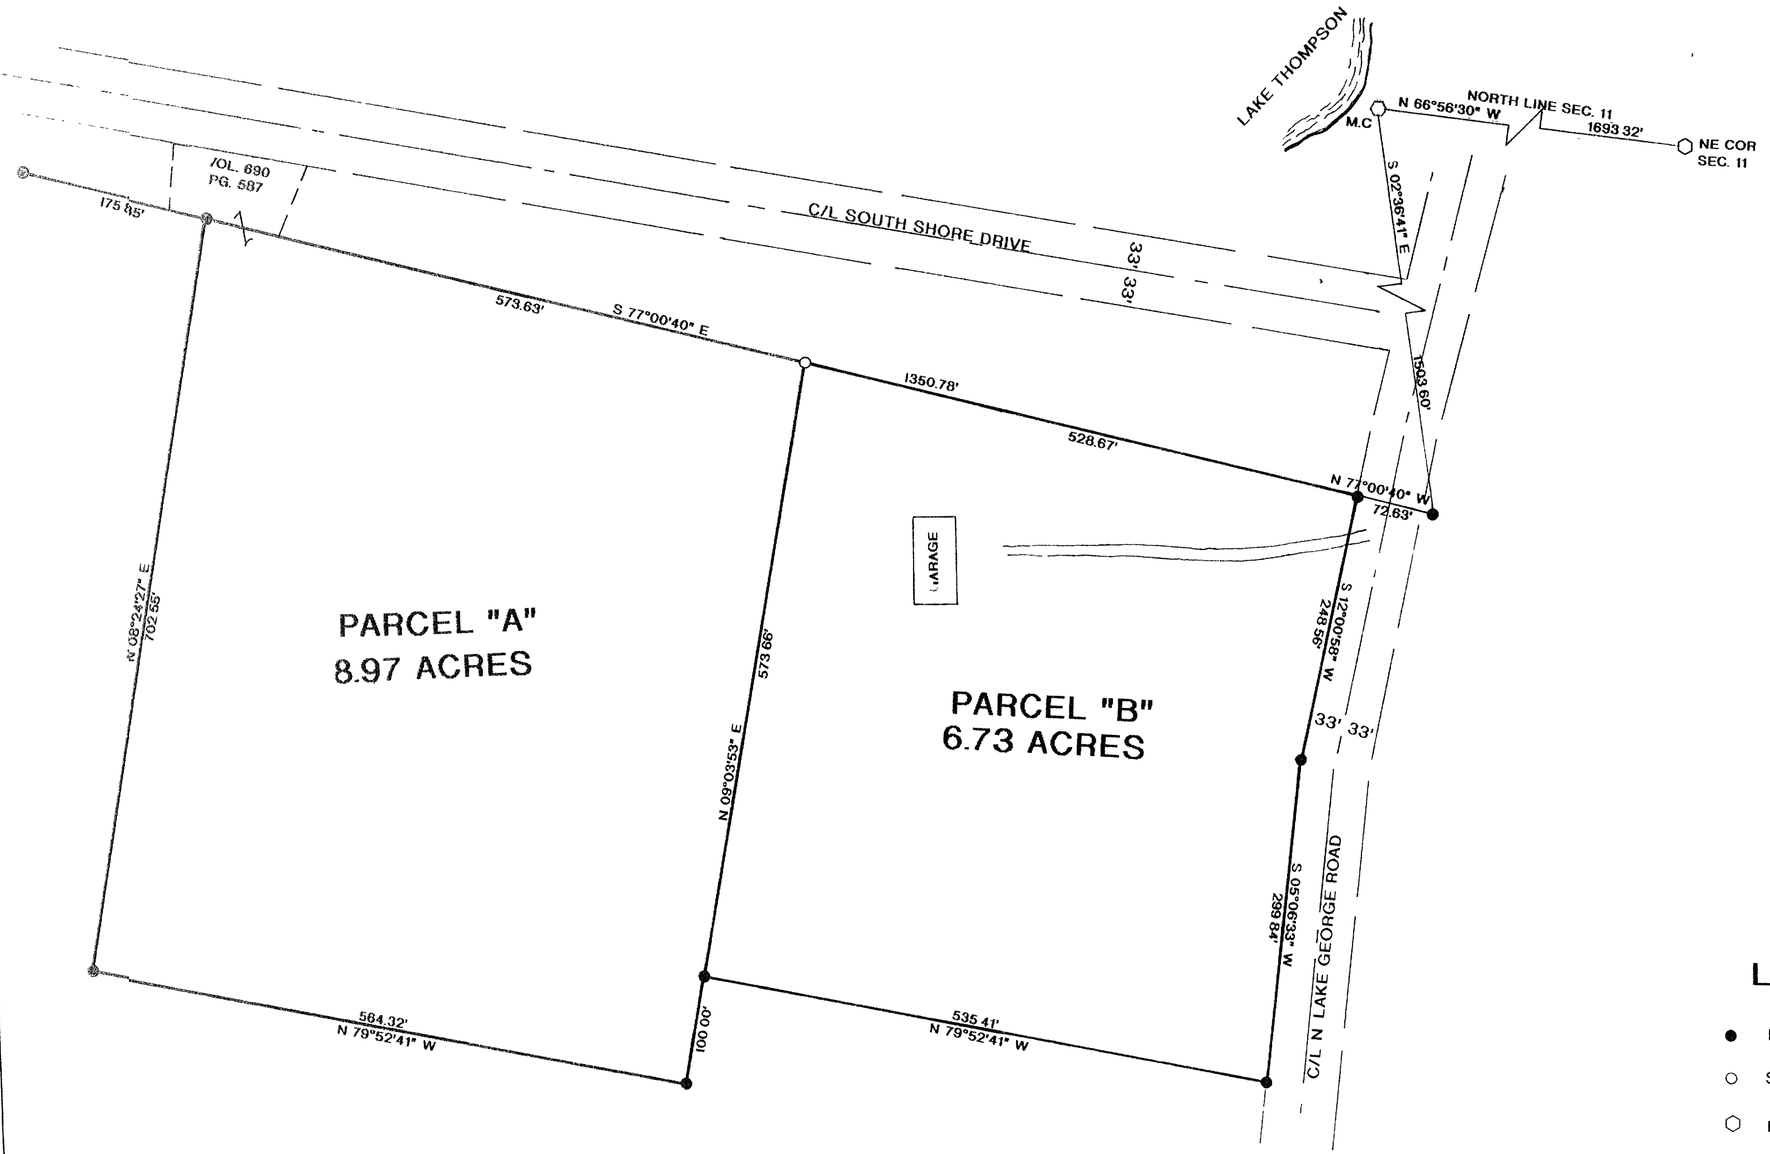

N

BEARINGS REFERENCED TO THE NORTH LINE OF SEC 11 T36N, R9E, ASSUMED TO BEAR N 66°56'30" W

LEGEND:

- ● FOUND 1" IRON PIPE
- ○ SET 1"X 24" IRON PIPE
- ⬡ FOUND ONEIDA COUNTY MONUMENT

MAP # B4498
DATE FILED JUL 21 2000
BY .....
DESCRIPTION FILED .....
ONEIDA CO. SURVEYOR'S OFFICE

I RUSSELL F BROWN, HEREBY CERTIFY THAT I HAVE SURVEYED THE ABOVE PARCEL OF LAND UNDER THE DIRECTION OF STEVE LOWTHER AND THAT THE ABOVE MAP IS A TRUE AND CORRECT REPRESENTATION OF THE LANDS SURVEYED TO THE BEST OF MY KNOWLEDGE AND BELIEF THAT I HAVE PROVIDED A DESCRIPTION OF THE PARCEL ON A SEPARATE SHEET THAT I HAVE COMPLIED WITH THE PROVISIONS OF AE 7 OF THE WISCONSIN ADMINISTRATIVE CODE

Russell F. Brown 2/3/00
RUSSELL F BROWN — DATE

RUSSELL F. BROWN S-2148 RHINELANDER, WI

SURVEY FOR
STEVE LOWTHER

SCALE 1"= 100' DATE 1/25/2000 DWN BY JB

DWG NO 10117

GENISOT AND ASSOCIATES, INC.
RHINELANDER, WIS

B4498