34862

PART OF

GOV'T LOT 5, SECTION 6, T37N, R9E,

TOWN OF PINE LAKE,
ONEIDA COUNTY, WISCONSIN

MAP # 34862
DATE FILED NOV 05 2001
BY PLCV
DESCRIPTION FILED
ONEIDA CO. SURVEYOR'S OFFICE

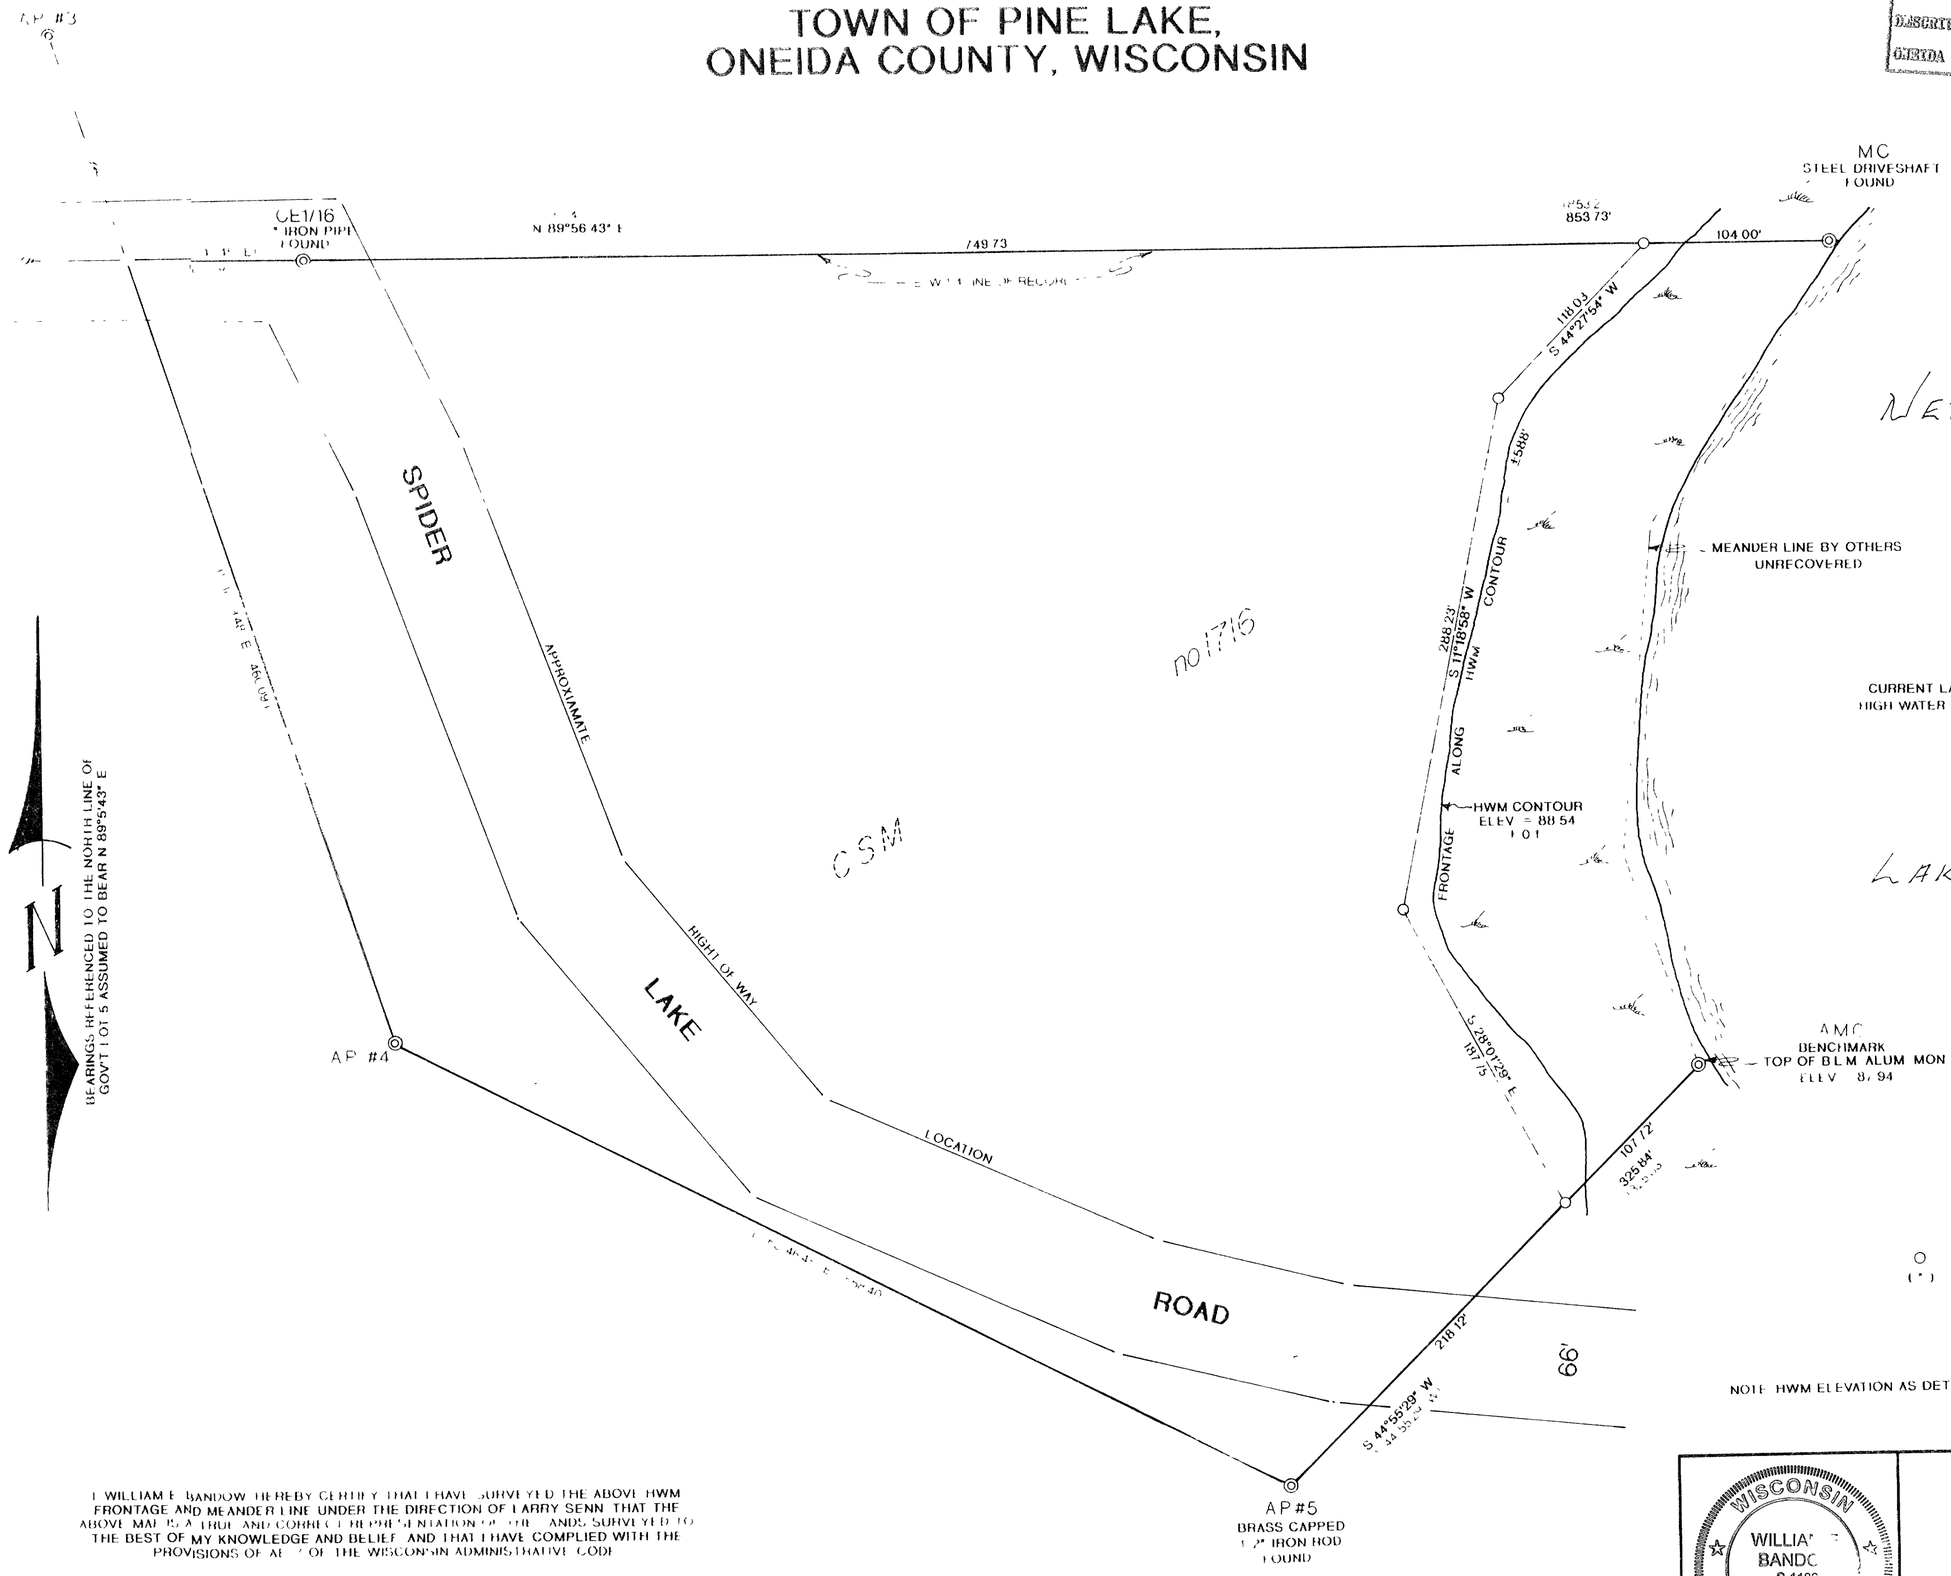

○ 1" x 24" IRON PIPE SET
(*) RECORDED AS

NOTE HWM ELEVATION AS DETERMINED BY JAYNE WADE(W D N R) 18SEP01

I WILLIAM E BANDOW HEREBY CERTIFY THAT I HAVE SURVEYED THE ABOVE HWM FRONTAGE AND MEANDER LINE UNDER THE DIRECTION OF LARRY SENN THAT THE ABOVE MAP IS A TRUE AND CORRECT REPRESENTATION OF THE LANDS SURVEYED TO THE BEST OF MY KNOWLEDGE AND BELIEF AND THAT I HAVE COMPLIED WITH THE PROVISIONS OF AE 7 OF THE WISCONSIN ADMINISTRATIVE CODE

William E. Bandow 9-19-01
WILLIAM E BANDOW RLS-1182 DATE

WISCONSIN
WILLIAM E BANDOW
S-1182
RHINELANDER
WI
LAND SURVEYOR

HIGH WATER MARK
SURVEY FOR

LARRY SENN

SCALE 1" = 60' DATE 19SEP01 DWN BY KAZ
DWG NO 10.306
GENISOT AND ASSOCIATES, INC.
RHINELANDER, WIS

34862

34862