Part of

GOV'T. LOT 4
SECTION 29, T39N, R7E

Woodruff Township
Oneida County, Wisconsin

Bearings
Magnetic

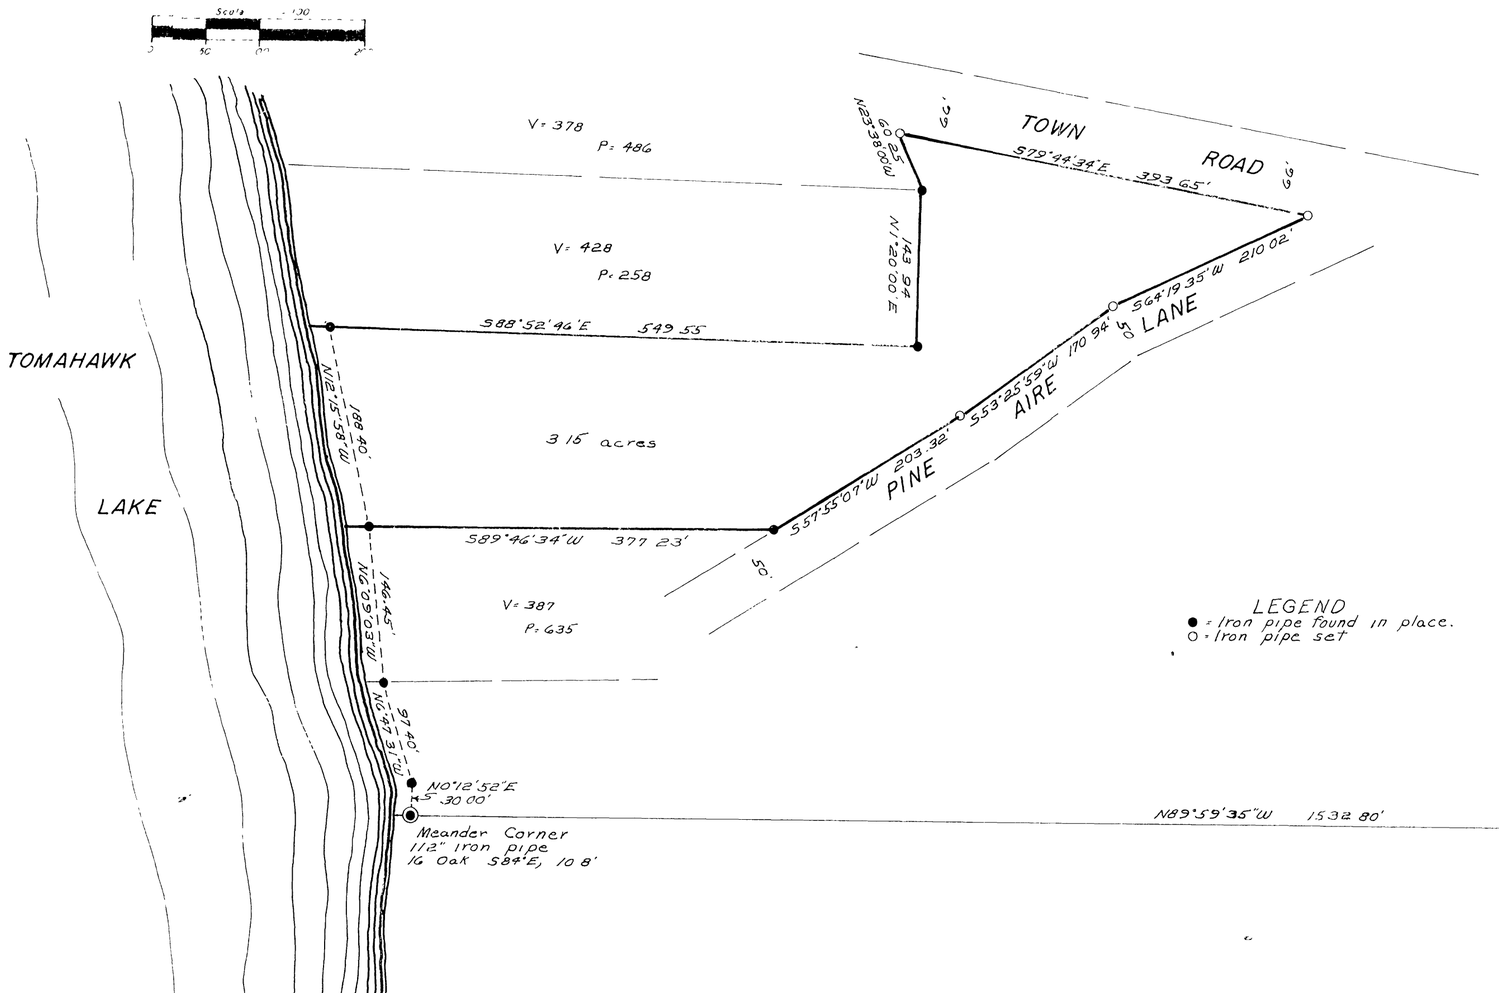

David J. McMullen
Registered Land Surveyor S-1340
Date 8/4/82

"This survey is made for the exclusive use of the present owners of the property, and also those who purchase, mortgage or guarantee the title thereto within one (1) year from date hereof, and as to them I hereby certify that said survey and the above map were made in accordance with acceptable professional standards and that the information contained thereon is to the best of my knowledge, information and belief a true and accurate representation thereof.

"All legal descriptions conforming to this survey have been provided on a separate sheet.

"The above survey was made by order of Rose Niske

RECEIVED & FILED #85092
Oneida County Surveyor's Office
Date JAN 28 1985
By mgk
OCS Area #

LEGEND
● = Iron pipe found in place.
O = Iron pipe set

DAVE McMULLEN & ASSOC