B5601

WEST LINE SURVEY OF TAX PARCEL NO. RH-9105-1413 LOCATED IN THE NW 1/4 - SE 1/4, SECTION 5, T36N, R09E, CITY OF RHINELANDER, ONEIDA CO. WI.

MAP # B5601
DATE FILED 5.19.04
BY
DESCRIPTION
ONEIDA CO. SURVEYOR'S OFFICE

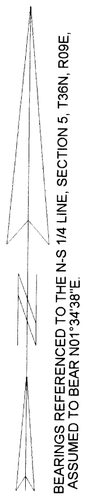

LEGEND

- FOUND 1" IRON PIPE
- CALCULATED POSITION
- FOUND 1 1/4" IRON PIPE
- ( ) RECORDED AS

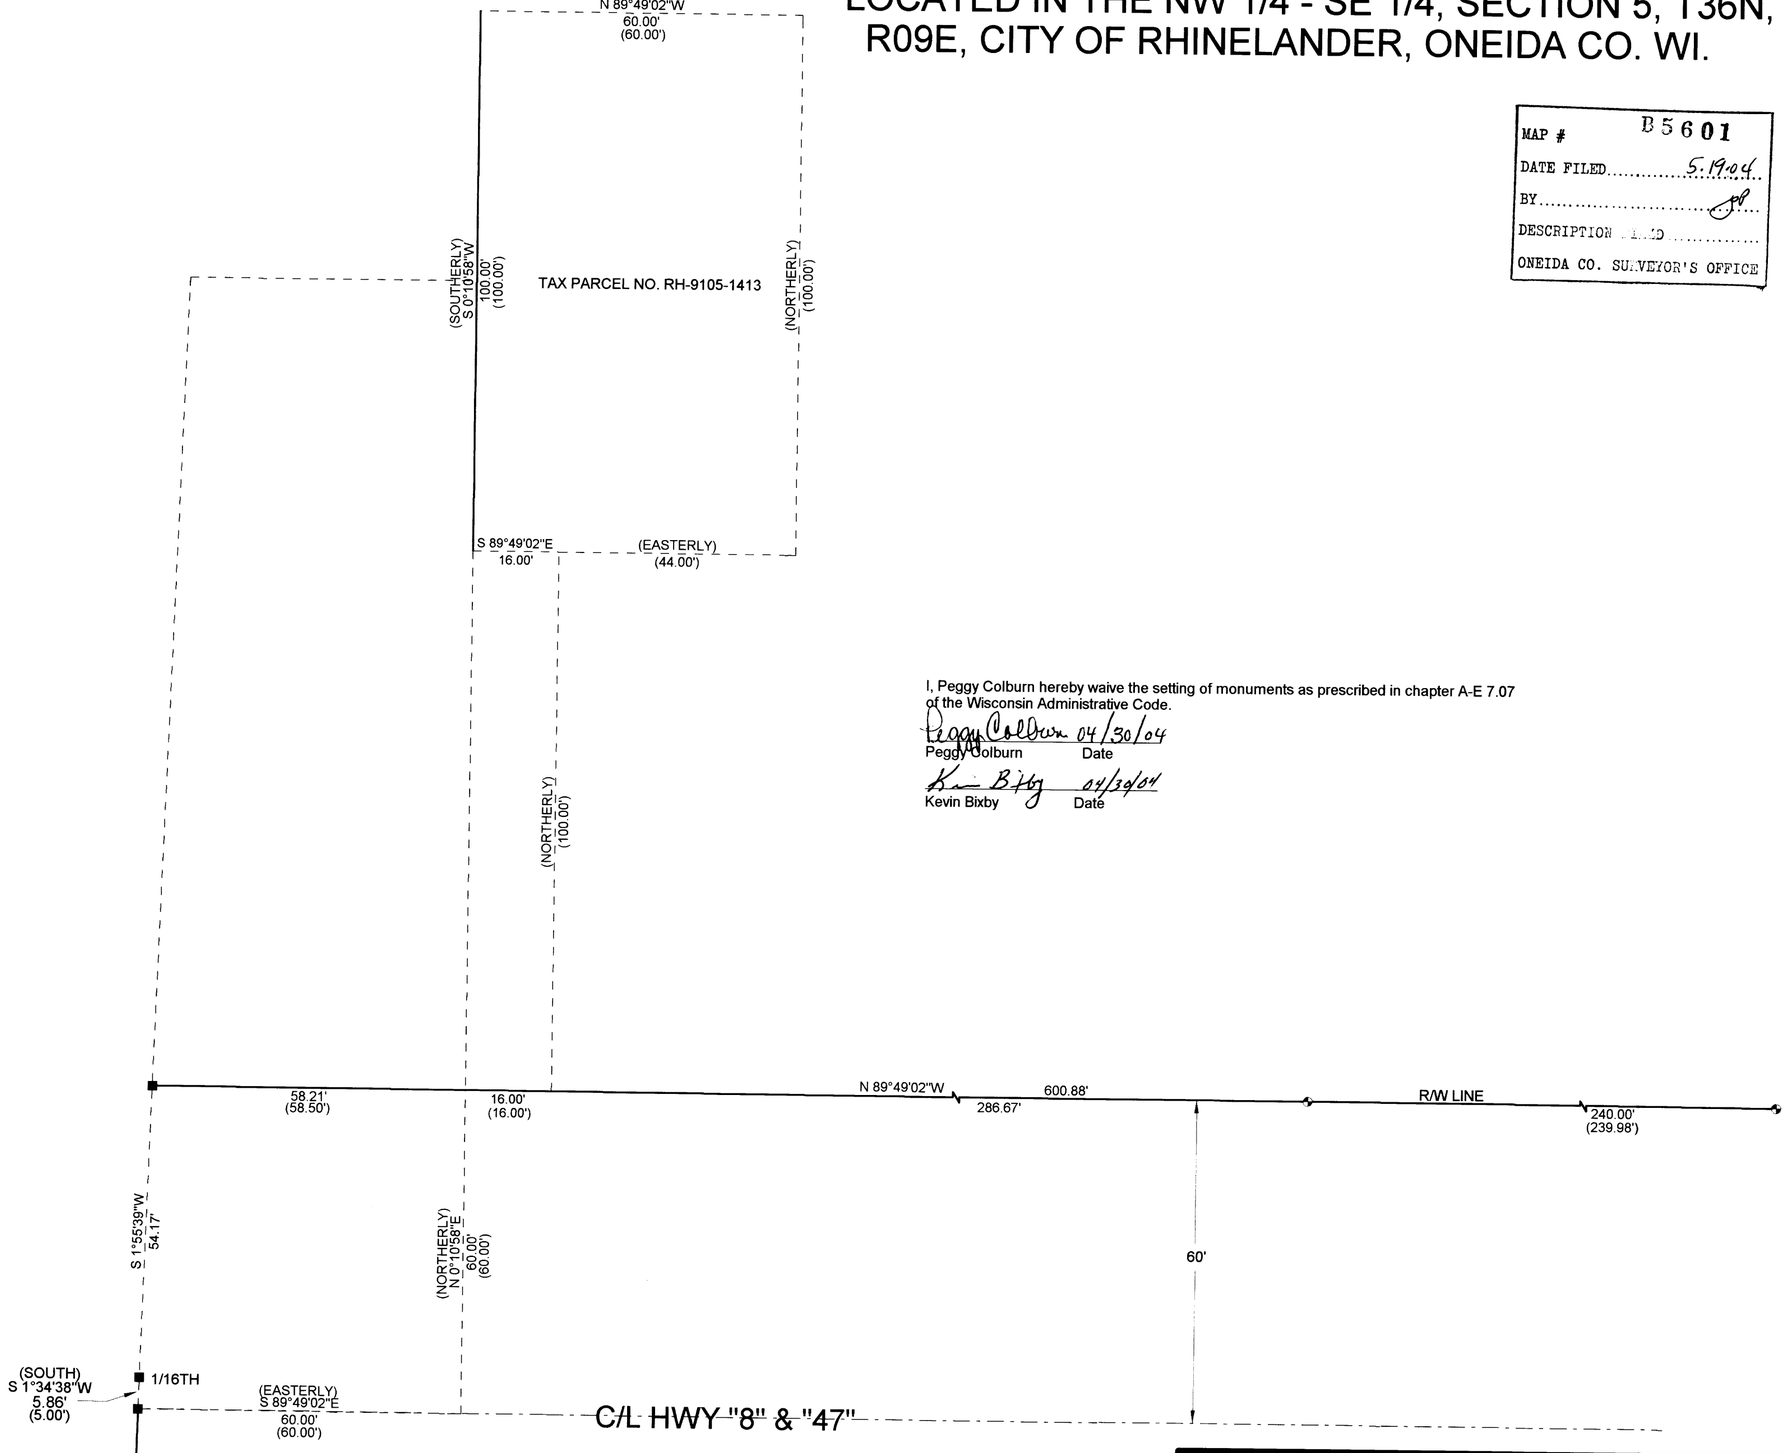

I, Peggy Colburn hereby waive the setting of monuments as prescribed in chapter A-E 7.07 of the Wisconsin Administrative Code.

Peggy Colburn 04/30/04
Peggy Colburn Date

Kevin Bixby 04/30/04
Kevin Bixby Date

I, KEVIN P. BIXBY, HEREBY CERTIFY THAT I HAVE SURVEYED THE ABOVE LINE UNDER THE DIRECTION OF PEGGY COLBURN AND THAT THE ABOVE MAP IS A TRUE AND CORRECT REPRESENTATION OF THE LINE SURVEYED TO THE BEST OF MY KNOWLEDGE AND BELIEF THAT I HAVE COMPLIED WITH THE PROVISIONS OF AE 7 OF THE WISCONSIN ADMINISTRATIVE CODE.

Kevin P. Bixby 04/30/04
KEVIN P. BIXBY R.L.S. 2343 DATE

WISCONSIN
KEVIN P. BIXBY
S-2343
GLEASON, WI
LAND SURVEYOR

DWG. NO. 0234

BIXBY LAND SURVEYING, INC.
RHINELANDER, WISCONSIN

SURVEY FOR
PEGGY COLBURN
RHINELANDER, WISCONSIN

SCALE: 1" =20' DATE: 04/30/04 DWN. BY: K.B.

B5601
B5601