B5619

LOT 8, BLOCK 2, J.A.SANN'S REPLAT OF LOTS 2,3,4,9,10,11 OF BOCK 1, HILLSIDE ADDITION TO THE CITY OF RHINELANDER, ONEIDA COUNTY, WISCONSIN

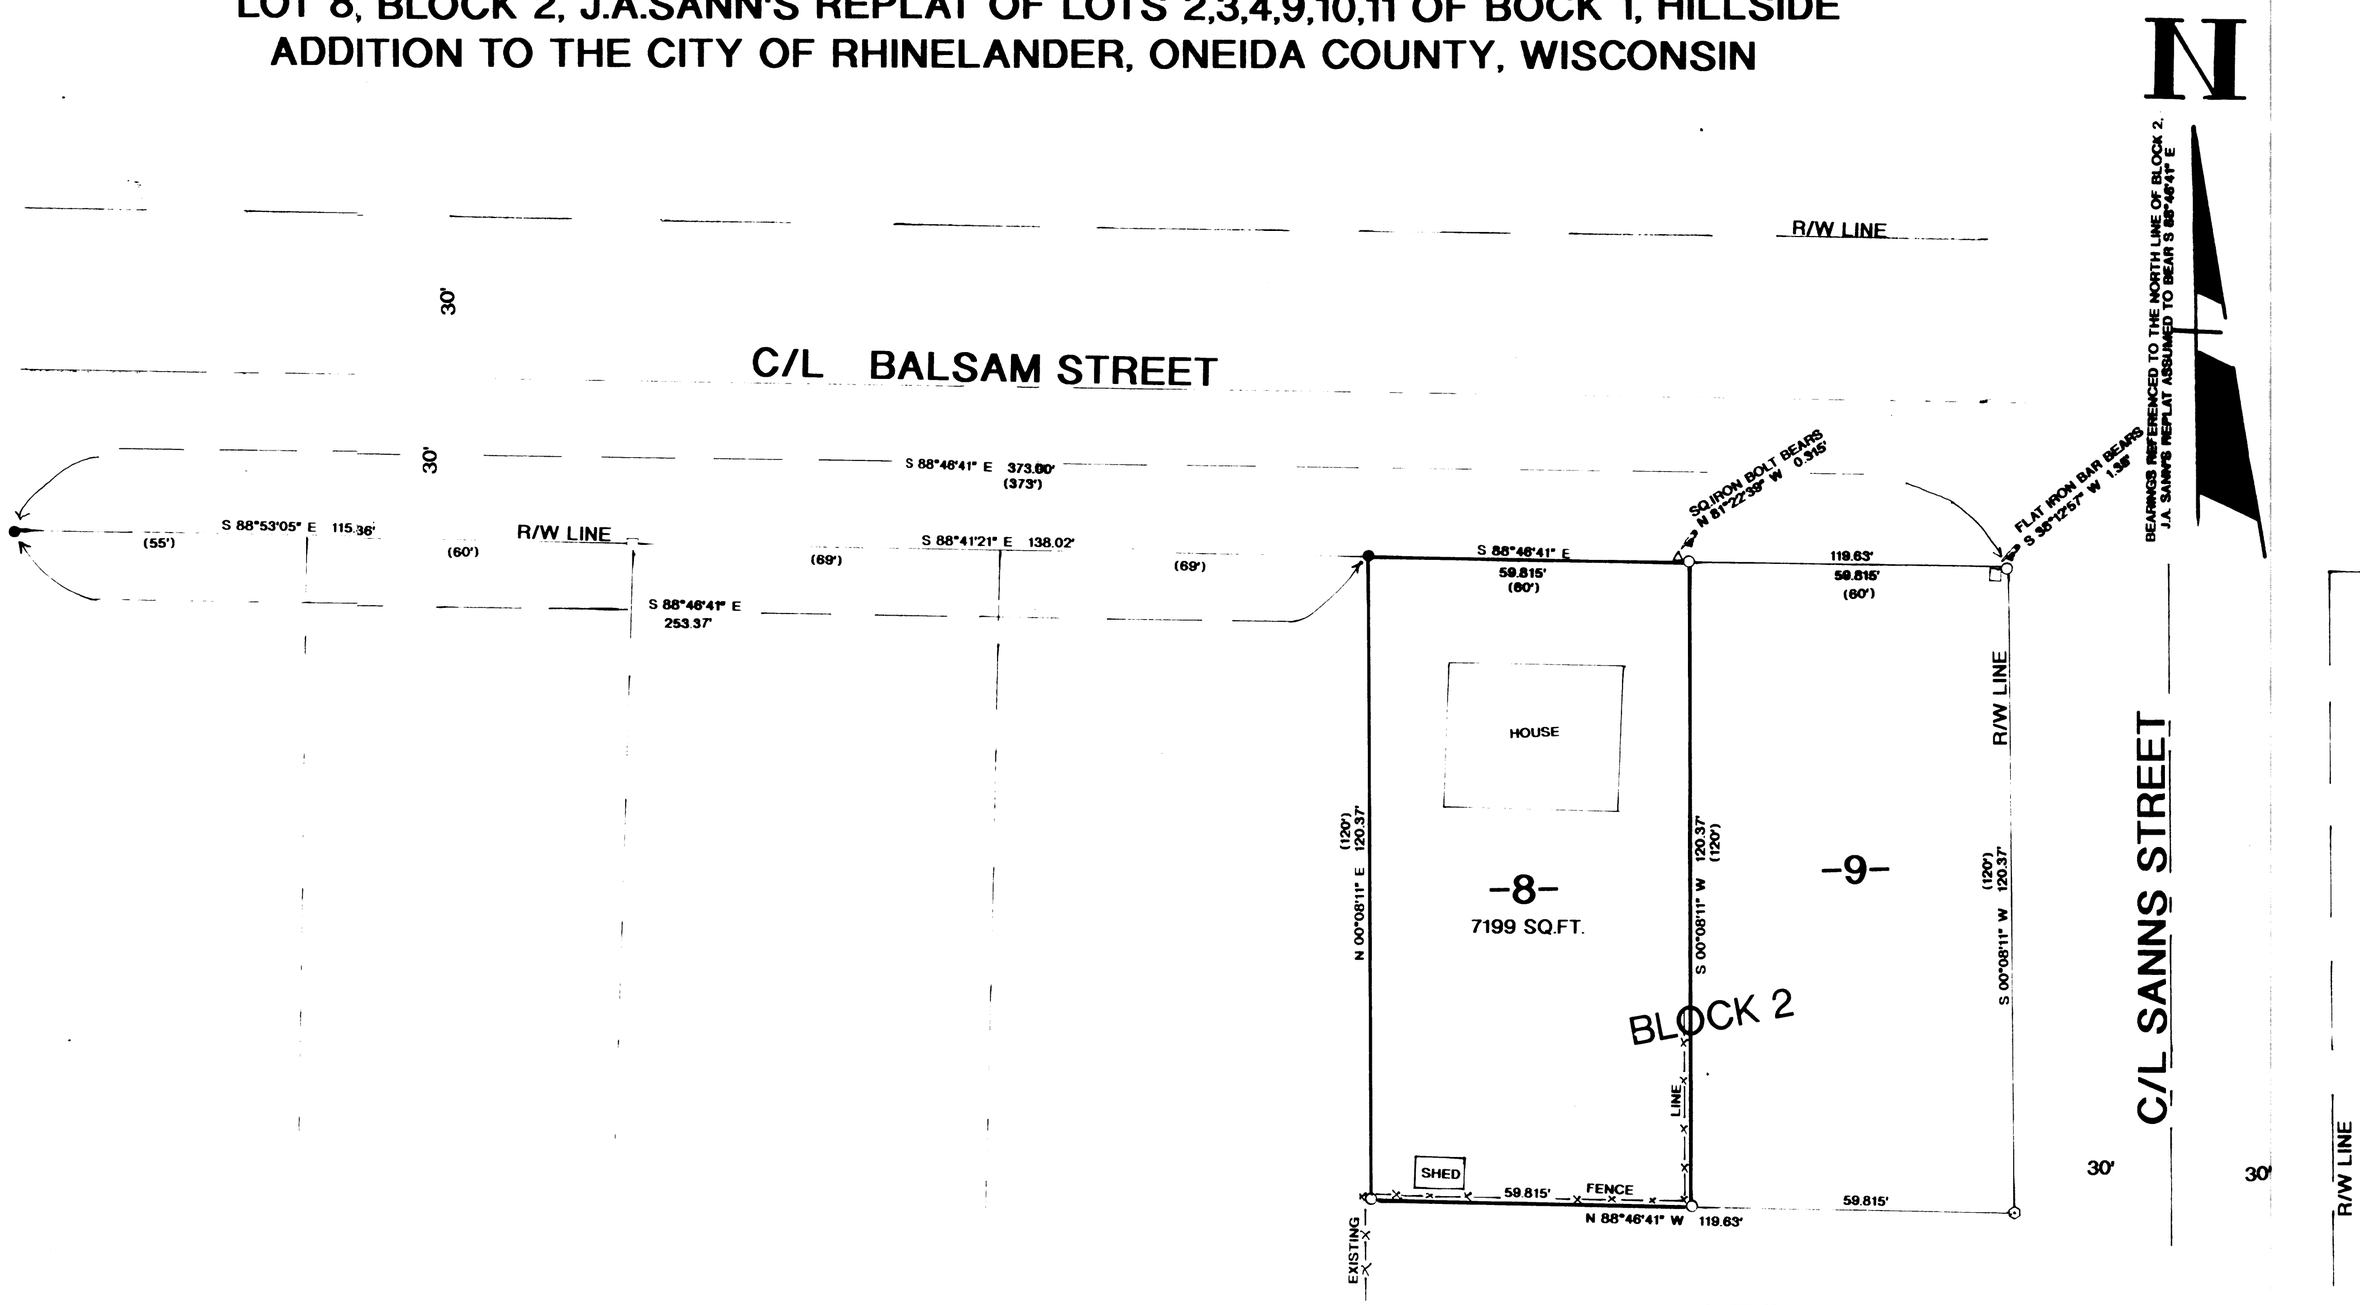

LEGEND:

- FOUND 1/2" IRON ROD
- ● FOUND 1" IRON PIPE
- ○ SET 1"O.D. IRON PIPE
- □ FOUND FLAT STEEL BAR
- ^ FOUND SQ. IRON BOLT
- ( ) RECORDED AS

MAP #	B5619
DATE FILED	JUN 10 2004
BY	
DESCRIPTION FILED	
ONEIDA CO. SURVEYOR'S OFFICE	

I, RUSSELL F. BROWN, HEREBY CERTIFY THAT I HAVE SURVEYED THE ABOVE LOT UNDER THE DIRECTION OF MR.BRAD BRUNSCH AND THAT THE ABOVE MAP IS A TRUE AND CORRECT REPRESENTATION OF THE LANDS SURVEYED TO THE BEST OF MY KNOWLEDGE AND BELIEF. THAT I HAVE COMPLIED WITH THE PROVISIONS OF AE 7 OF THE WISCONSIN ADMINISTRATIVE CODE

Russell F. Brown 5/5/04

RUSSELL F. BROWN — DATE

WISCONSIN
RUSSELL F. BROWN
S-2148
RHINELANDER, WI
LAND SURVEYOR

SURVEY FOR
BRAD & DANYEL BRUNSCH

SCALE 1" = 20' DATE 5/5/04 DWN BY R.B.

DWG. NO. 10677

GENISOT AND ASSOCIATES, INC.
RHINELANDER, WIS.

B5619

B5619

B5619