Being part of

the SE1/4 of the SW1/4, Section 28, T37N, R9E,

City of Rhinelander, Oneida County, Wisconsin

MAP # B5805
DATE FILED..... FEB 18 2005
BY P.P.
DESCRIPTION FILED
ONEIDA CO. SURVEYOR'S OFFICE

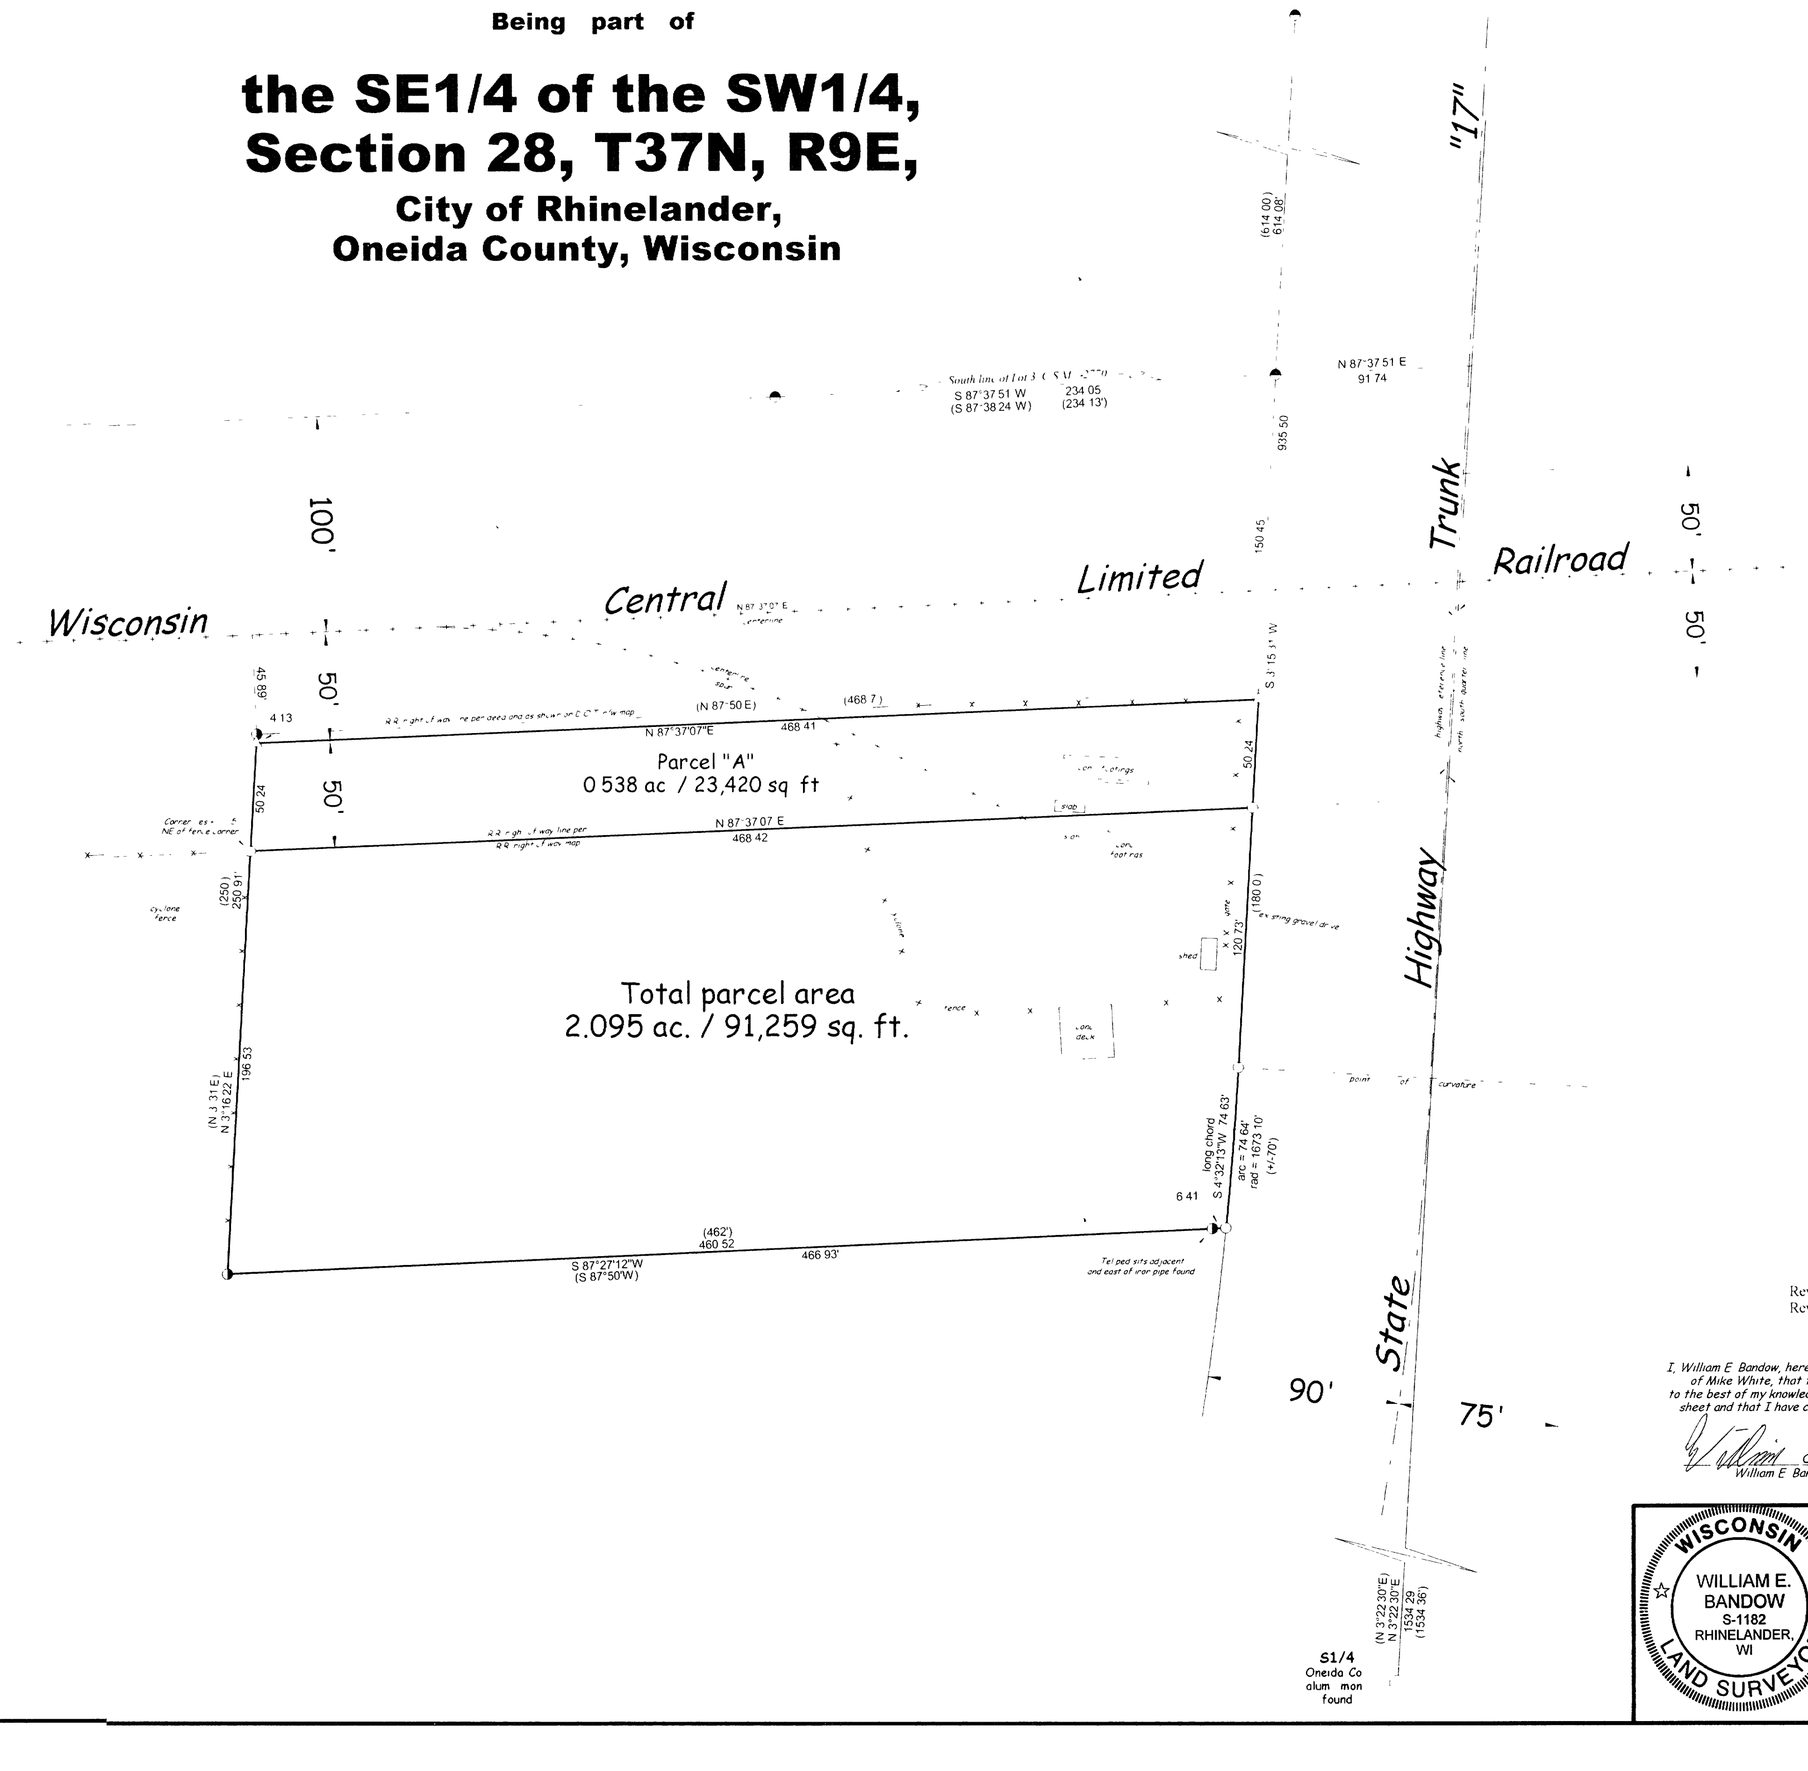

Bearings referenced to the north - south quarter line, Sec 28, assumed to bear S 3°22 30 W

LEGEND

- ○ 1" x 18" Iron pipe set (Weight - 1 13 lbs/lin ft)
- ◓ 1-1/4" Iron pipe found
- ◑ 1-1/2" Iron pipe found
- △ Computed position
- (") Recorded as

Note Pipe dimensions are O D

Revised - 12/29/04 - to show Parcel "A
Revised - 01/28/05 - to show parcels as part of "Rhinelander"

I, William E Bandow, hereby certify that I have surveyed the above parcel of land under the direction of Mike White, that the above map is a true and correct representation of the lands surveyed to the best of my knowledge and belief, that I have provided a description of the parcel on a separate sheet and that I have complied with the provisions of AE-7 of the Wisconsin Administrative Code

William E Bandow RLS-1182 — 12-14-04 date

WISCONSIN
WILLIAM E. BANDOW
S-1182
RHINELANDER, WI
LAND SURVEYOR

survey for

Amerigas Propane L.P.

scale 1" = 50' | date 06/14/04 | dwn by k a.z

DWG NO 10708

GENISOT AND ASSOCIATES, INC
RHINELANDER, WISCONSIN

B5805