LOCATED IN PART OF GOV'T. LOT 2, SECTION 10, T38N, R8E, TOWN OF NEWBOLD, ONEIDA CO. WI.

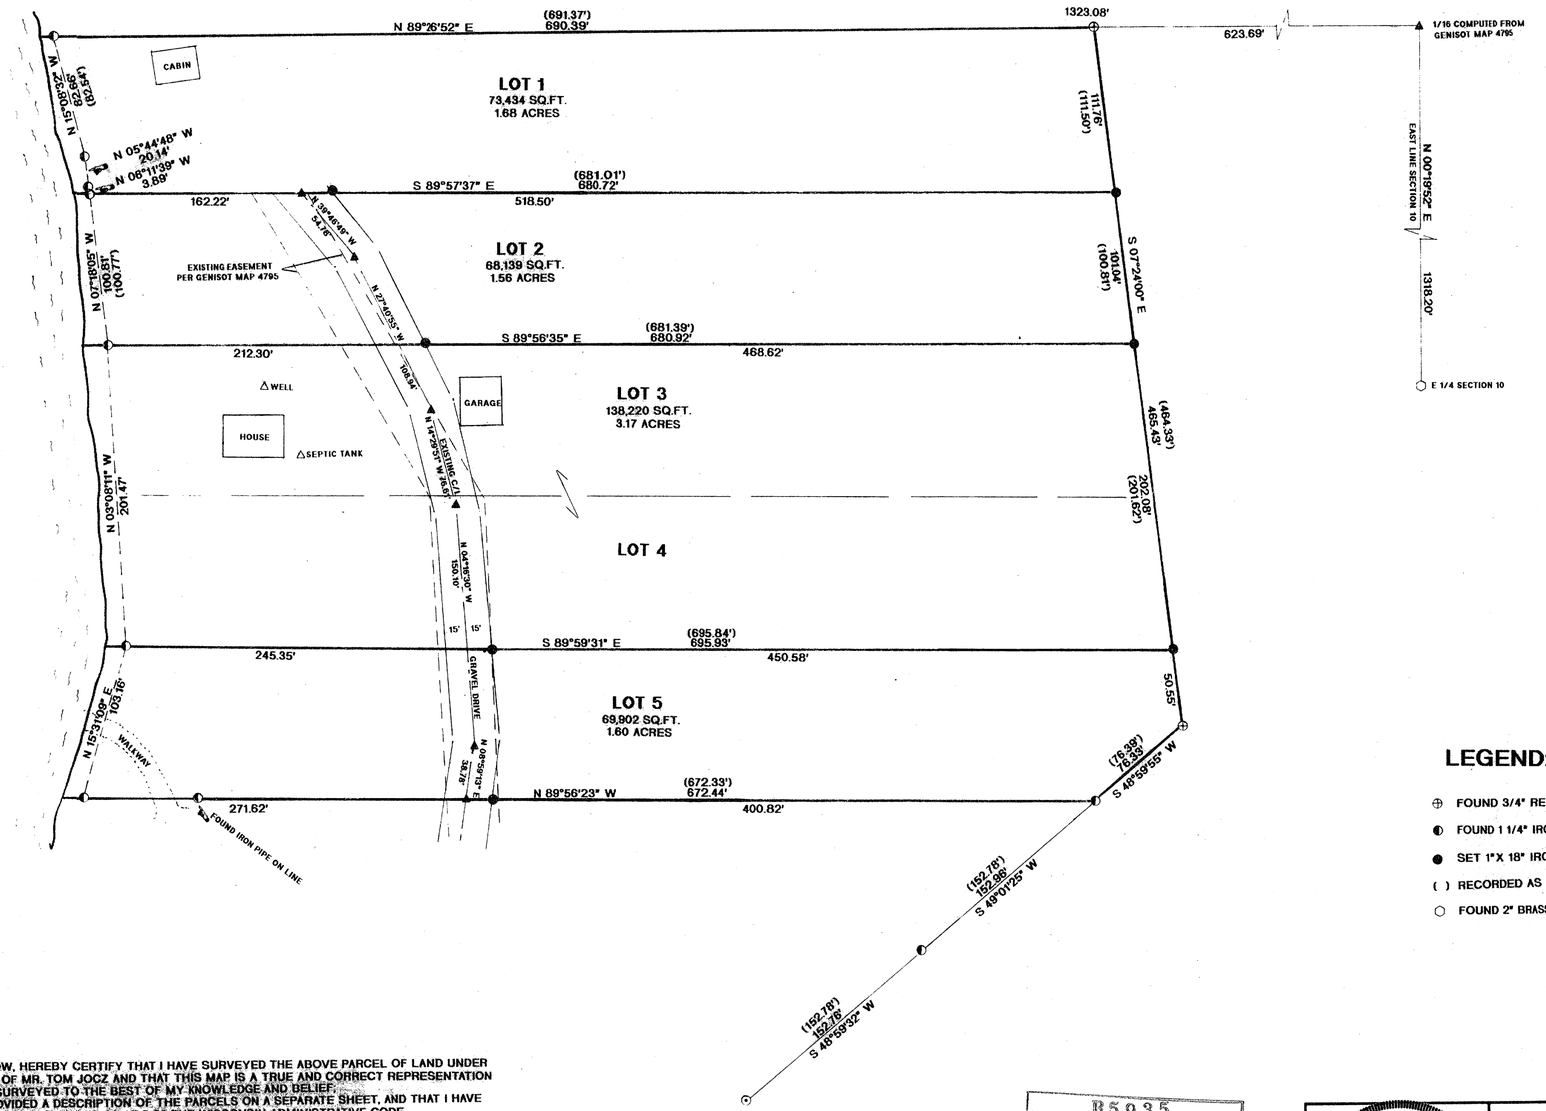

BEARINGS REFERENCED TO THE EAST LINE OF SECTION 10. ASSUMED TO BEAR N 00°19'52" E

LEGEND:

- ⊕ FOUND 3/4" RE-BAR
- ◐ FOUND 1 1/4" IRON PIPE
- ● SET 1"X 18" IRON PIPE
- ( ) RECORDED AS
- ○ FOUND 2" BRASS CAPPED MONUMENT

I, JON W. BANDOW, HEREBY CERTIFY THAT I HAVE SURVEYED THE ABOVE PARCEL OF LAND UNDER THE DIRECTION OF MR. TOM JOCZ AND THAT THIS MAP IS A TRUE AND CORRECT REPRESENTATION OF THE LANDS SURVEYED TO THE BEST OF MY KNOWLEDGE AND BELIEF. THAT I HAVE PROVIDED A DESCRIPTION OF THE PARCELS ON A SEPARATE SHEET, AND THAT I HAVE COMPLIED WITH THE PROVISIONS OF AE 7 OF THE WISCONSIN ADMINISTRATIVE CODE.

Jon W. Bandow — 8-18-05

JON W. BANDOW — DATE

MAP # B5935
DATE FILED SEP 26 2005
BY
DESCRIPTION FILED
ONEIDA CO. SURVEYOR'S OFFICE

WISCONSIN
JON W. BANDOW
S-2731
RHINELANDER, WI
LAND SURVEYOR

SURVEY FOR
TOM JOCZ

SCALE 1"= 60' | DATE 8/15/05 | DWN. BY JB

DWG. NO. 10842

GENISOT AND ASSOCIATES, INC.
RHINELANDER, WIS.

B5935

B5935

B5935

B5935

B5935