MAP # 36552
DATE FILED MAR 26 2007
BY
DESCRIPTION FILED
ONEIDA CO. SURVEYOR'S OFFICE

LOT 16, BLOCK D, HIGHLAND VIEW ADDITION TO THE CITY OF RHINELANDER, ONEIDA CO. WI.

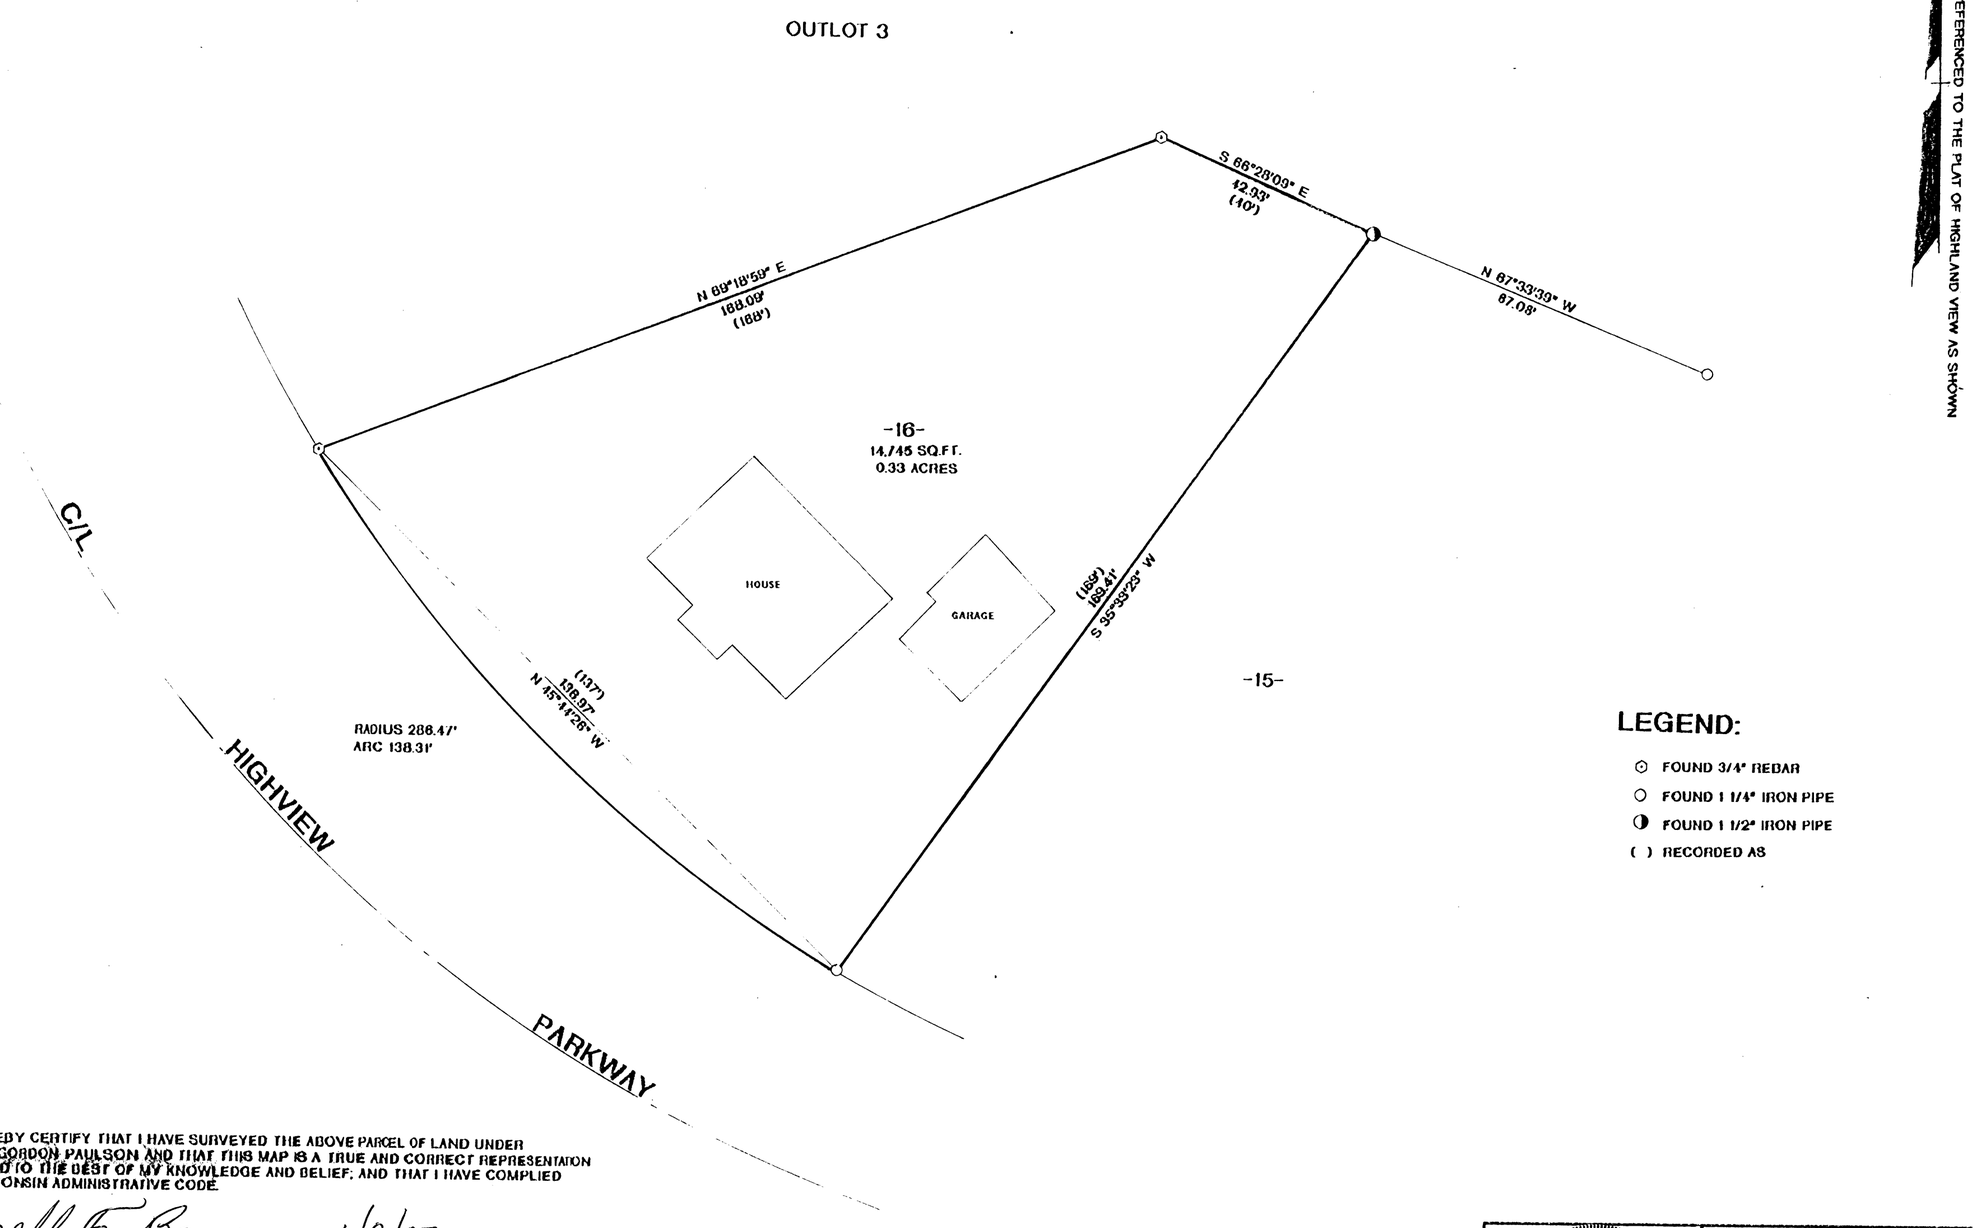

LEGEND:

- FOUND 3/4" REBAR
- FOUND 1 1/4" IRON PIPE
- FOUND 1 1/2" IRON PIPE
- ( ) RECORDED AS

I RUSSELL F. BROWN HEREBY CERTIFY THAT I HAVE SURVEYED THE ABOVE PARCEL OF LAND UNDER THE DIRECTION OF MR. GORDON PAULSON AND THAT THIS MAP IS A TRUE AND CORRECT REPRESENTATION OF THE LANDS SURVEYED TO THE BEST OF MY KNOWLEDGE AND BELIEF; AND THAT I HAVE COMPLIED WITH AE 7 OF THE WISCONSIN ADMINISTRATIVE CODE.

Russell F. Brown 1/8/07
RUSSELL F. BROWN DATE

WISCONSIN RUSSELL F. BROWN S-2148 RHINELANDER, WI LAND SURVEYOR

SURVEY FOR
GORDON PAULSON

SCALE 1" = 20' DATE 1/8/07 DWN. BY JB

DWG. NO. 10961

GENISOT AND ASSOCIATES, INC.
RHINELANDER, WIS.

36552