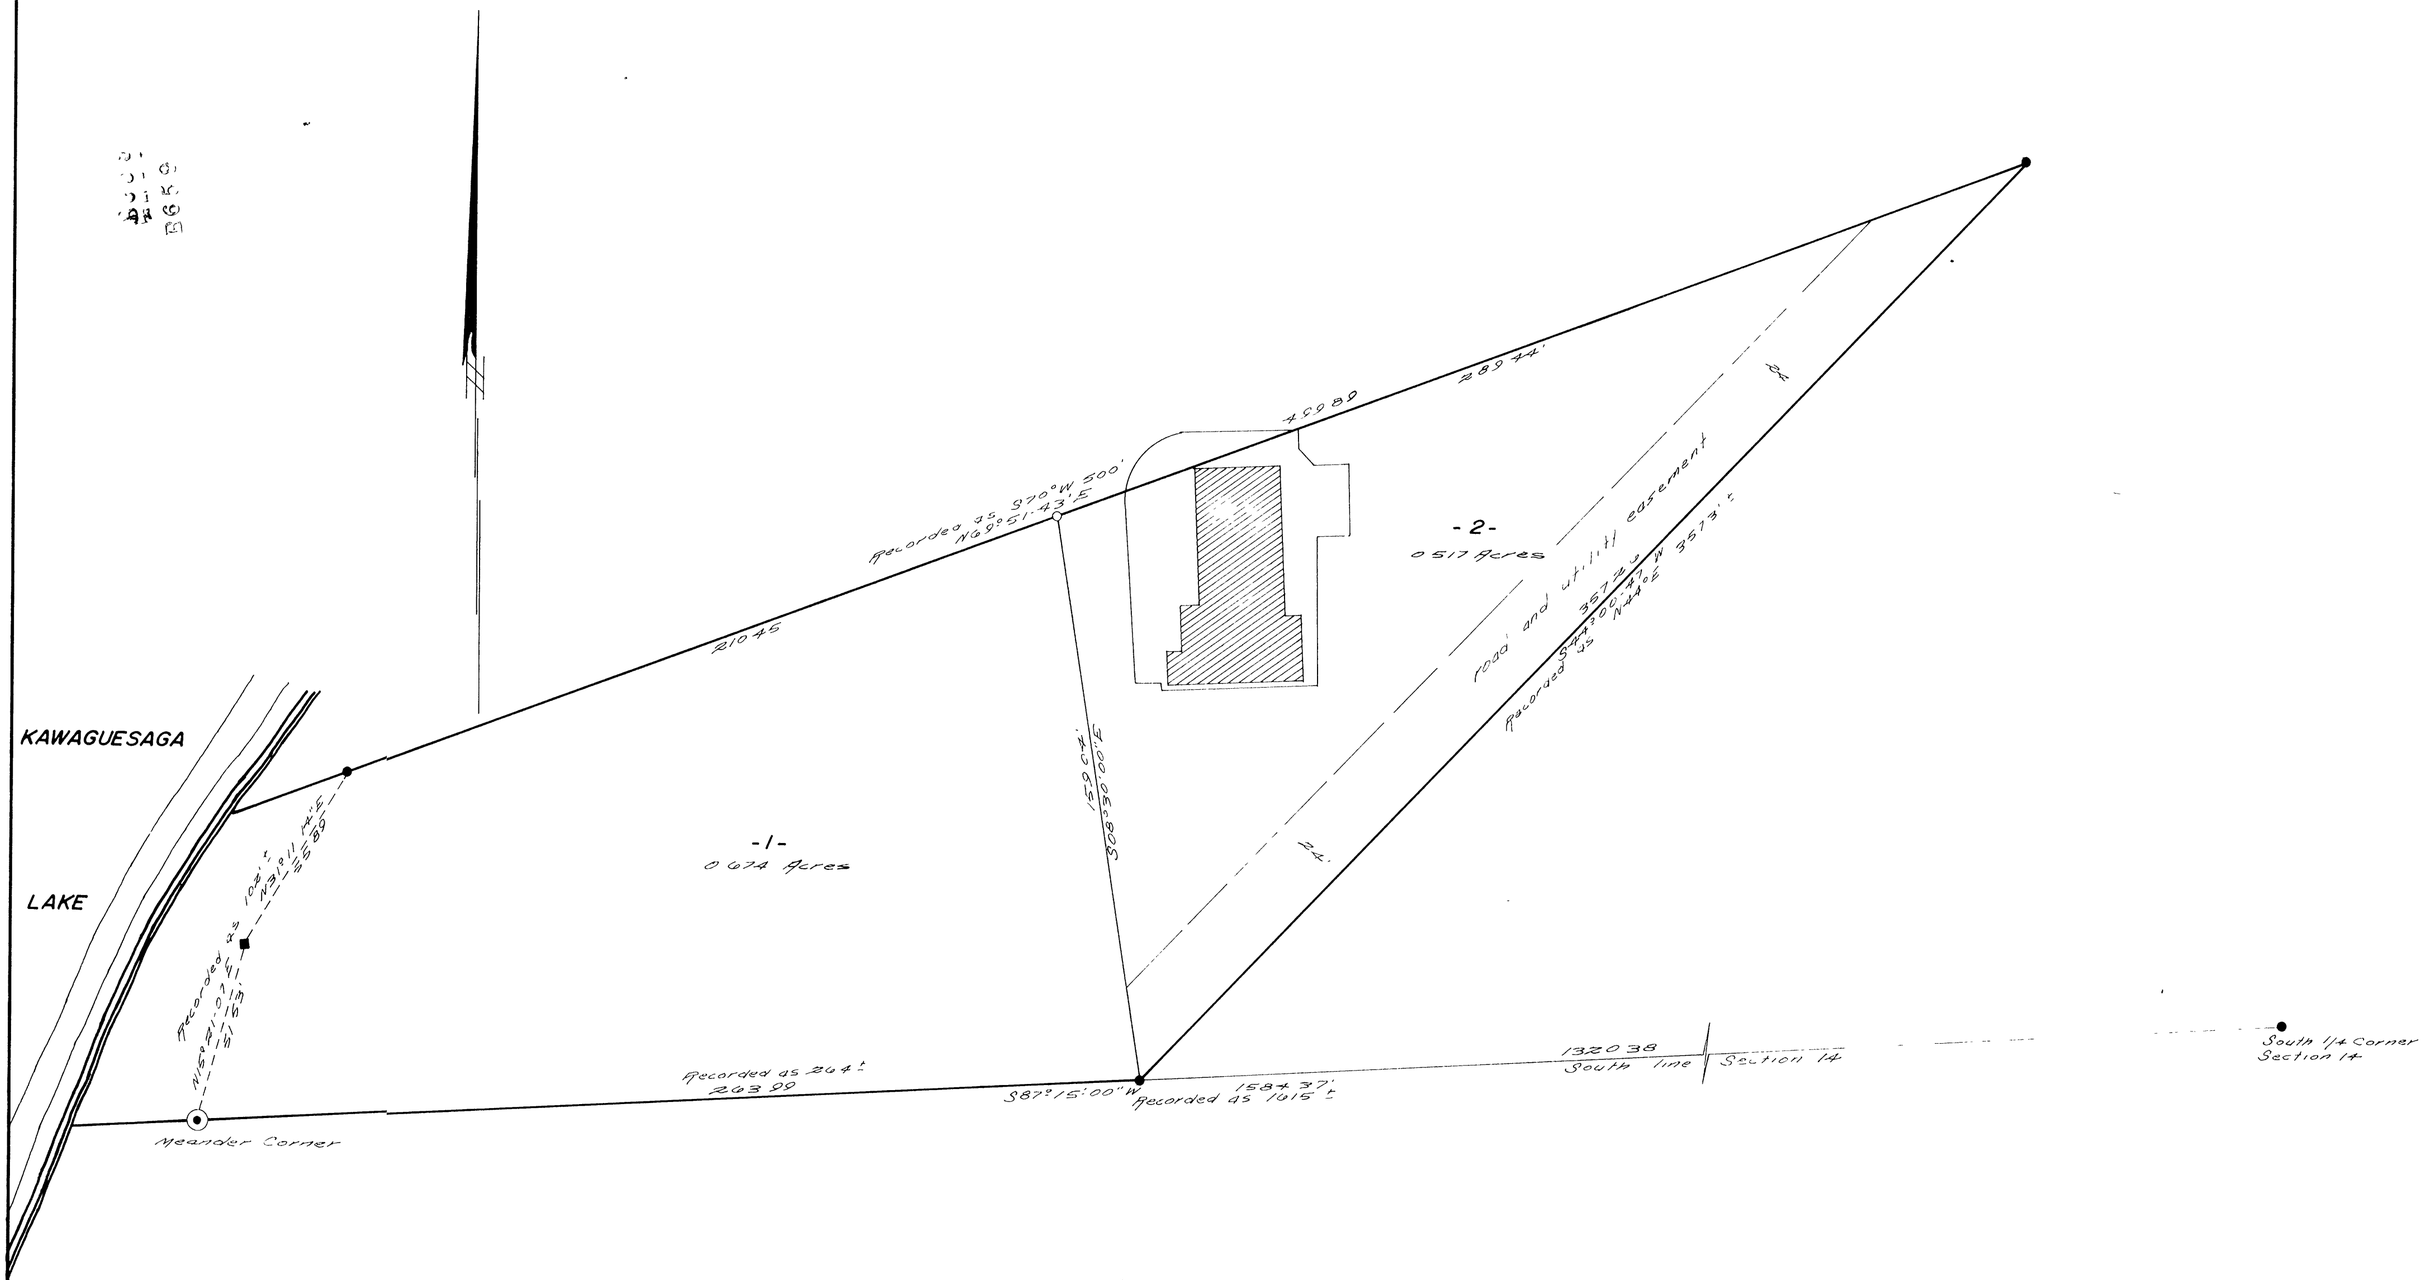

GOV'T. LOT 8

SECTION 14, T39N, R6E

Oneida County, Wis.

NOTE
The above parcels to be served by public sewer and water

●=Iron pipe found
⊙=Iron shaft found
○=Iron pipe set

Scale 1" = 30'

Gerald B Inman
Land Surveyor

HERBERT MOORE
County Surveyor
Oneida County, Wisconsin
Courthouse
Rhinelander, Wisconsin 54501
MAR. 6 1975

RECEIVED & FILED # B659
Oneida County Surveyor's Office
Date JAN. 29 1986
By MJN
OCS Area #

SCALE	1" = 30'	SHEET	1 OF 1
DRAWN BY	JFK	DATE	5/7/74
CHECKED BY	GI	JOB NO.	1317

INMAN ENGINEERING OF WOODRUFF, INC.