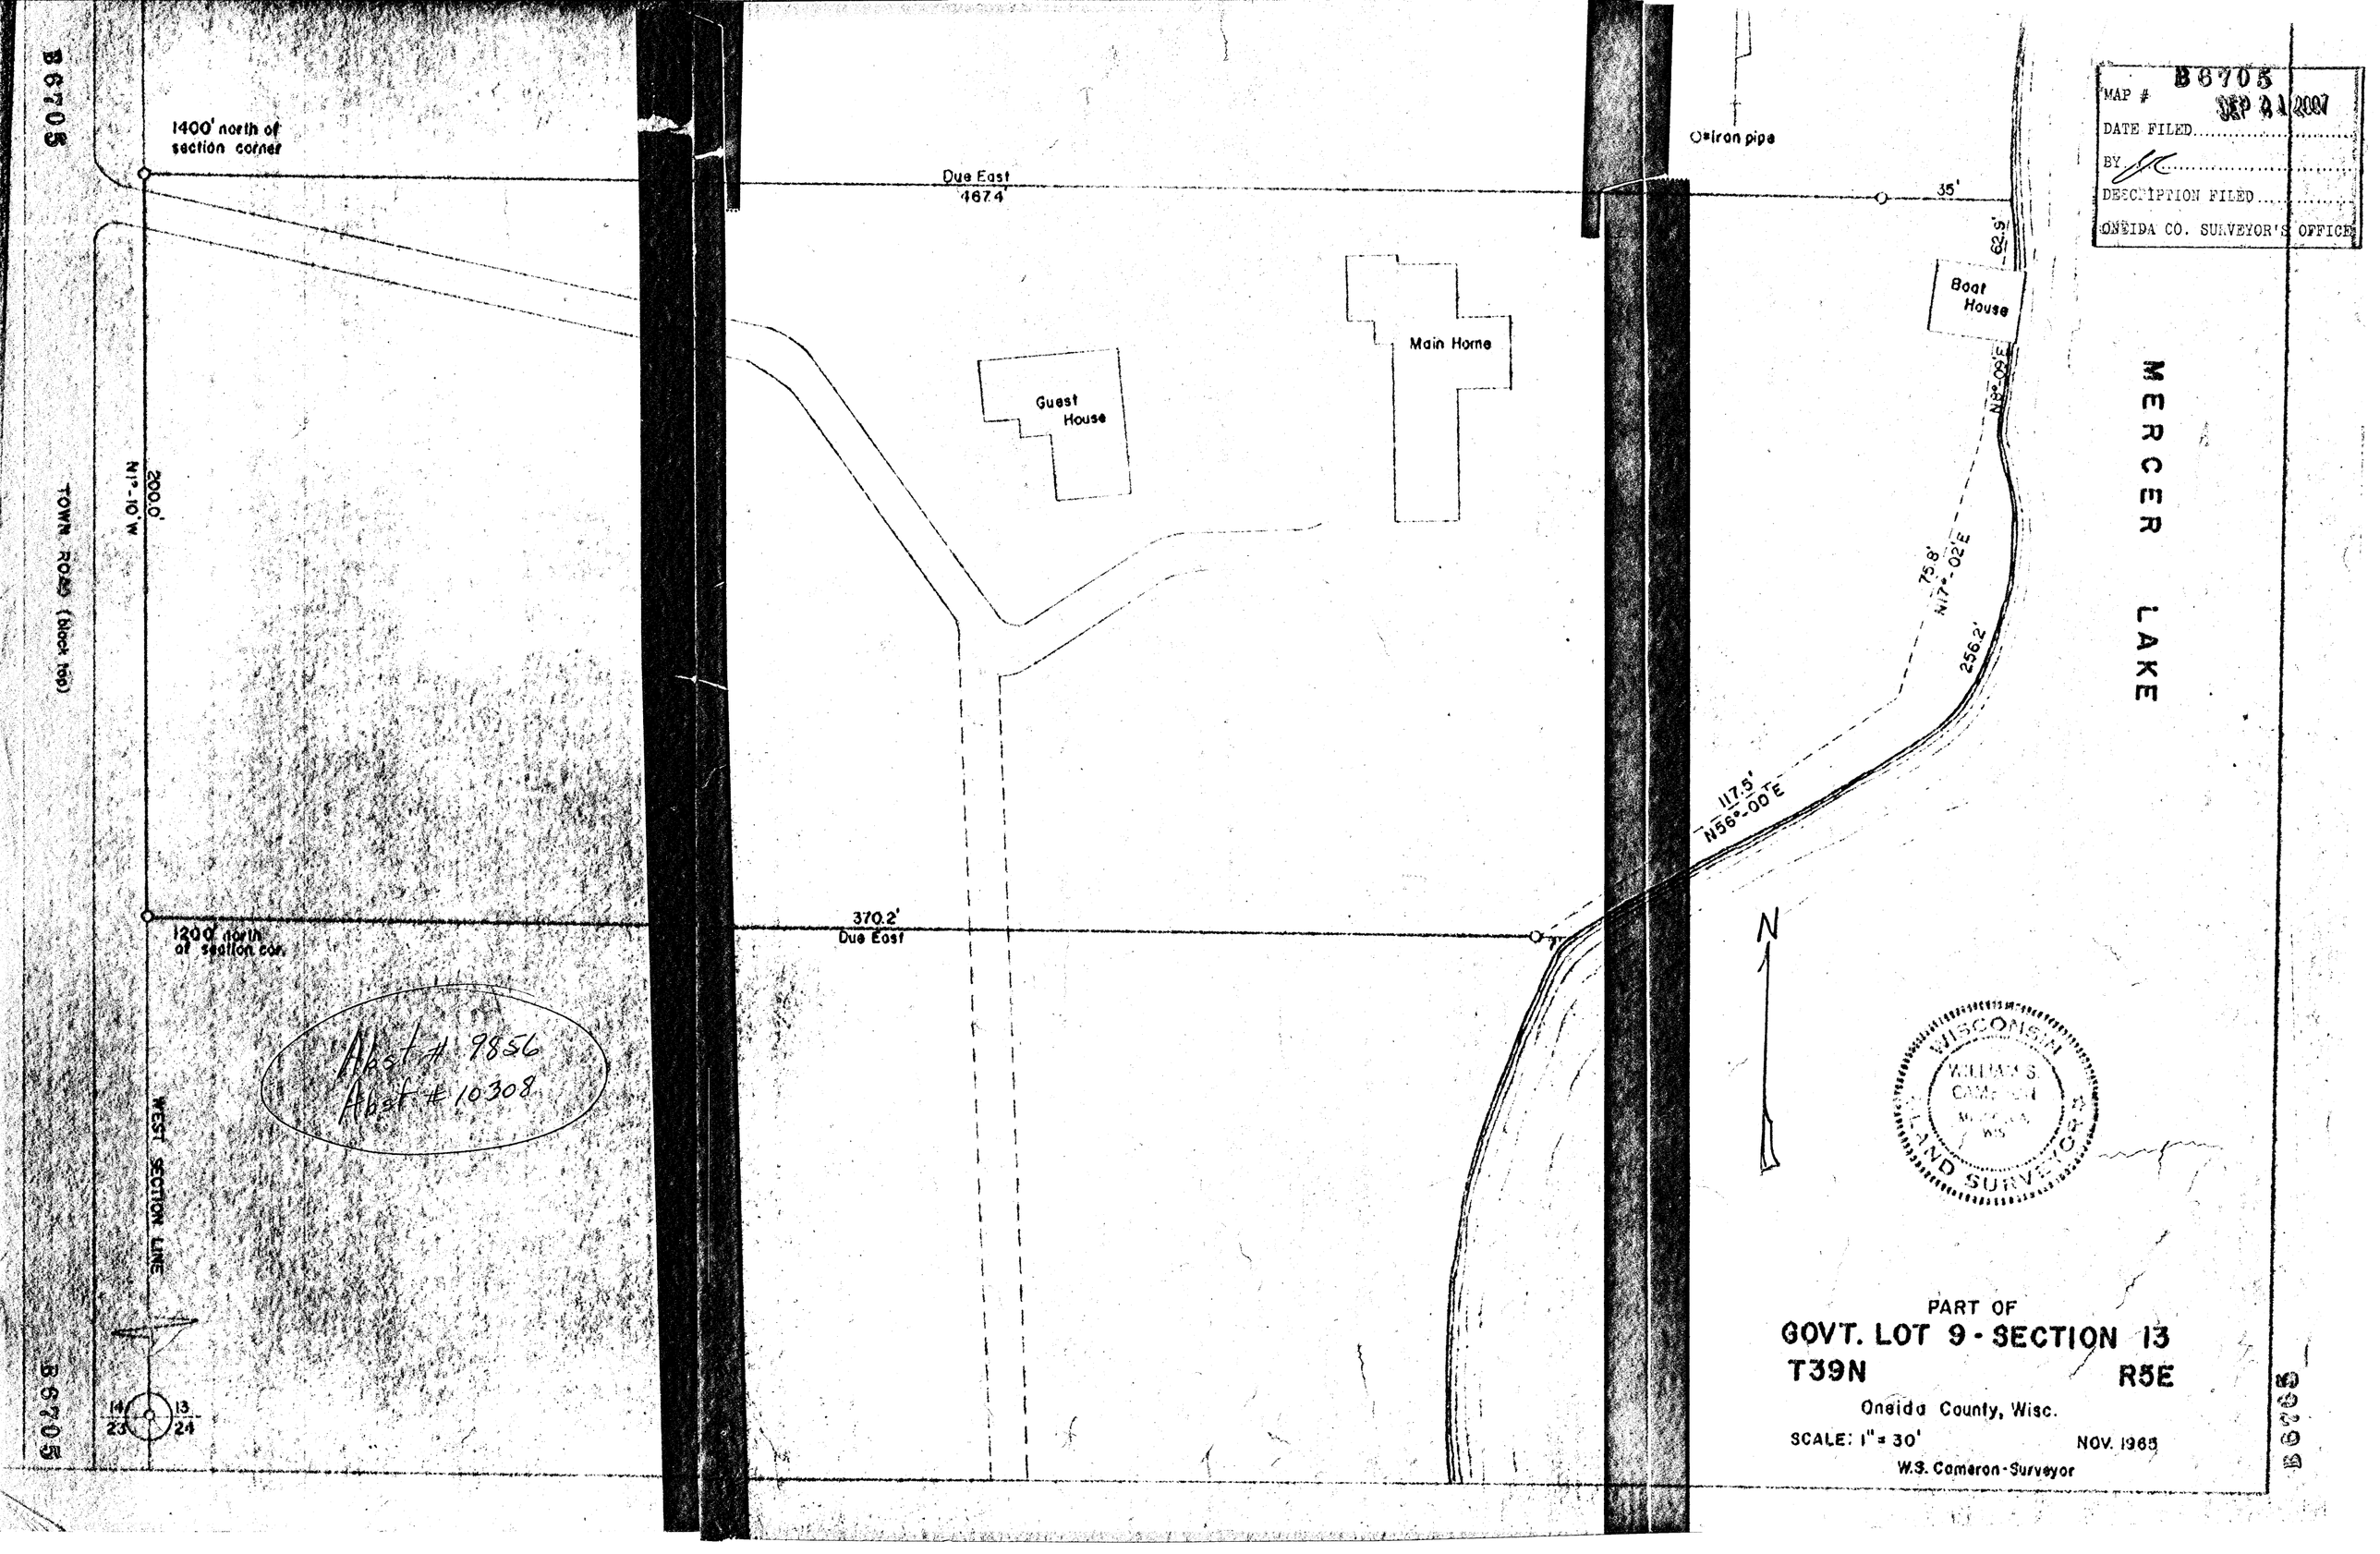
B6705
MAP # B6705
DATE FILED SEP 21 2007
BY
DESCRIPTION FILED
ONEIDA CO. SURVEYOR'S OFFICE
1400' north of section corner
Due East
467.4'
Iron pipe
35'
62.9'
Boat House
Main Home
Guest House
N8°-09'E
MERCER LAKE
N1°-10'W
200.0'
TOWN ROAD (block top)
75.8'
N17°-02'E
256.2'
117.5'
N56°-00'E
370.2'
Due East
1200' north of section cor.
N
Abst # 9856
Abst # 10308
WEST SECTION LINE
14
23
13
24
WISCONSIN
WILLIAM S. CAMERON
LAND SURVEYOR
PART OF
GOVT. LOT 9 - SECTION 13
T39N
R5E
Oneida County, Wisc.
SCALE: 1" = 30'
NOV. 1965
W.S. Cameron-Surveyor
B6705